

14-UNIT MULTIFAMILY BUILDING  
12761 CASWELL AVE.  
LOS ANGELES, CA 90066

1-PROJECT DATA

- 1) PROJECT ADDRESS:

12761 CASWELL AVE.  
LOS ANGELES, CA 90064
- 2) OWNER:
- 3) APN#:

4236-018-021
- 4) TRACT:

DEL MAR
- 5) MAP REFERENCE:

M B 10-76
- 6) BLOCK:

NONE
- 7) LOT:

138
- 8) LOT AREA:

7,118.5 SF
- 9) ZONING:

R3-1
- 10) MAX FAR:

3:1
- 11) HEIGHT LIMIT:

45'- 0"
- 12) PROPOSED HEIGHT:

56'-0" (11'-0" INCREASE)
- 13) SB 1818 INCENTIVES REQUESTED:

1. HEIGHT INCREASE BY 11'-0" TO 56'-0" AND WAIVE 11'-0" SETBACK ABOVE THE 45' R3-1 HEIGHT LIMITATION  
2. REDUCTION IN 1 SIDE YARD SETBACK FROM 7'-0" TO 8'-0"  
3. INCREASE IN FAR FROM 3.0 TO 3.16 OR 5% INCREASE
- 14) PROPOSED UNITS:

(10) 2-BEDROOM UNITS  
(2) 1-BEDROOM UNITS  
(2) STUDIO UNITS  
  
14-UNITS TOTAL
- # OF AFFORDABLE UNITS:

1- VERY LOW INCOME  
1- LOW INCOME
- 15) REQUIRED YARDS:

15'-0" FRONT YARD  
15'-0" REAR YARD  
8'-0" SIDE YARDS
- 16) PROVIDED YARDS:

1) 15'-0" F.Y  
2) 15'-0" R.Y = 1/2" ALLEYWAY + 7'-6" R.Y = 7'-6" + 7'-6"  
3) 8'-0" EAST YARD  
4) 7'-0" WEST YARD
- 17) BUILDABLE AREA:

142.25' - 15' FY - 7.5' RY = 119.77'  
50.0' - 5' SY - 5' SY = 40.0'  
119.77' X 40.0' = 4,789.71 SF
- 18) MAX ZONING CODE SF:

4,789 X 3 = 14,367 SF MAX
- 19) PROPOSED ZONING CODE SF:

15,177 SF
- 20) PROPOSED FAR:

15,177 SF / 4,789 SF = 3.16 (>3.0) or 5.06 % INCREASE OVER BASE F.A.R
- 21) BUILDING OCCUPANCY:

R2 (MULTIFAMILY) / S2 (PARKING GARAGE)
- 22) CONSTRUCTION TYPE:

5- STORIES TOTAL: 5 STORIES TYPE V-A RESIDENTIAL OVER 1 LEVEL TYPE I-A PARKING GARAGE AT GRADE AND 1 LEVEL SUB-TERRANEAN PARKING
- 23) APPLICABLE CODES:

2019 CBC W/2020 LABC AMENDMENTS
- 24) PROJECT DESCRIPTION:

CONSTRUCTION OF A NEW 5-STORY, MULTIFAMILY BUILDING CONSISTING OF 14 UNITS AND 22 PARKING SPACES
- 25) FIRE SPRINKLER:

FULLY SPRINKLERED PER NFPA-13  
THIS BUILDING AND GARAGE MUST BE EQUIPPED WITH AN AUTOMATIC FIRE EXTINGUISHING SYSTEM, COMPLYING WITH NFPA-13. THE SPRINKLER SYSTEM SHALL BE APPROVED BY PLUMBING DIV. PRIOR TO INSTALLATION.
- 26) FIRE ALARM

MANUAL FIRE ALARM SYSTEM  
ERRCS PER FPB REGULATION #105  
PROVIDE 2-HR SHAFT ENCLOSURE FOR ERRCS CONDUIT
- 27) APPROVED LOD CASE #

100% PRIVATELY FUNDED.  
NOT A PUBLIC HOUSING.  
NO TAX CREDIT RECEIVED.

2-PARKING CALCULATION

| PARKING CALCULATION          |               |           |
|------------------------------|---------------|-----------|
| 1-CAR PARKING                |               |           |
| TYPE                         | # UNITS       | TOTAL     |
| PARKING REQUIREMENTS:        |               |           |
| STUDIO/1BDR                  | -             | 1         |
| 2BDR/3BDR                    | -             | 2         |
| 4BDR+                        | -             | 2.5       |
| STUDIO UNITS                 | 2             | 2 SPACES  |
| 1-BEDROOM                    | 2             | 2 SPACES  |
| 2-BEDROOM                    | 9             | 9 SPACES  |
| 3-BEDROOM                    | 1             | 1 SPACE   |
| TOTAL REQUIRED               |               | 24 SPACES |
| -10% BICYCLE REDUCTION =24/2 |               | 22 SPACES |
| TOTAL ADJUSTED REQUIRED      |               | 22 SPACES |
| STANDARD                     |               | 12        |
| ADA-VAN ACCESSIBLE           |               | 1         |
| EV                           |               | 1         |
| COMPACT                      |               | 8         |
| TOTAL PROVIDED               |               | 22        |
| 2-BICYCLE PARKING            |               |           |
| TYPE                         | # UNITS       | TOTAL     |
| SHORT-TERM SPACES            | 1-25          |           |
| REQUIRED                     | 14 UNITS / 10 | 1.4-2     |
| PROVIDED                     |               | 2         |
| LONG-TERM SPACES             | 1-25          |           |
| REQUIRED                     | 14 UNITS / 1  | 14        |
| PROVIDED                     |               | 14        |
| TOTAL PROVIDED               |               | 16        |

3-SCHOOL FEES SF

|                        |        |    |
|------------------------|--------|----|
| 1ST FLOOR              | 1,079  | SF |
| 2ND FLOOR              | 4,167  | SF |
| 3RD FLOOR              | 4,167  | SF |
| 4TH FLOOR              | 4,167  | SF |
| 5TH FLOOR              | 4,167  | SF |
| TOTAL                  | 17,747 | SF |
| GARAGE ( NOT INCLUDED) | 5,405  | SF |

4-SB 1818 DENSITY CALCULATION

|                                           |         |                         |
|-------------------------------------------|---------|-------------------------|
| LOT AREA                                  | 7,118.5 | SF                      |
| 1/2 ALLEYWAY                              | 375     | SF                      |
| TOTAL                                     | 7,487   | SF                      |
| 7,487 SF / 800 SF LOT AREA PER DWELLING = | 10      | BASE UNITS (ROUNDED UP) |
| 35% DENSITY BONUS = 10 X 1.35 =           | 14      | UNITS (ROUNDED UP)      |
| 11% VERY LOW INCOME UNIT =                | 2       | VERY LOW INCOME UNITS   |
|                                           | 12      | MARKET RATE UNITS       |

5-UNIT MIX SUMMARY

| UNIT MIX SUMMARY |                 |                      |                            |                 |
|------------------|-----------------|----------------------|----------------------------|-----------------|
| UNIT #           | # OF BEDROOMS   | # OF HABITABLE ROOMS | COMMON OPEN SPACE REQ (SF) | COMMENTS        |
| 201              | 3               | 4                    | 175                        | LOW INCOME      |
| 202              | STUDIO          | 1                    | 100                        |                 |
| 203              | 1               | 2                    | 100                        |                 |
| 204              | 2               | 3                    | 125                        |                 |
| 301              | 2               | 3                    | 125                        |                 |
| 302              | STUDIO          | 1                    | 100                        |                 |
| 303              | 1               | 2                    | 100                        |                 |
| 304              | 2               | 3                    | 125                        |                 |
| 401              | 2               | 3                    | 125                        |                 |
| 402              | 2               | 3                    | 125                        | VERY LOW INCOME |
| 403              | 2               | 3                    | 125                        |                 |
| 501              | 2               | 3                    | 125                        |                 |
| 502              | 2               | 3                    | 125                        |                 |
| 503              | 2               | 3                    | 125                        |                 |
| TOTAL            | 25              | 37                   | 1,700                      |                 |
|                  | BEDROOMS        | HABITABLE ROOMS      | SF                         |                 |
| UNIT BREAKDOWN   |                 |                      |                            |                 |
|                  | STUDIOS         | 2                    |                            |                 |
|                  | 1 BEDROOM UNITS | 2                    |                            |                 |
|                  | 2 BEDROOM UNITS | 9                    |                            |                 |
|                  | 3 BEDROOM UNITS | 1                    |                            |                 |
|                  | TOTAL UNITS     | 14                   |                            |                 |

6-COMMON OPEN SPACE

| COMMON OPEN SPACE CALCULATIONS:   |                |          |          |
|-----------------------------------|----------------|----------|----------|
| 1-REQUIRED COMMON OPEN SPACE AREA |                |          |          |
| TYPE                              | # UNITS        | SF       | TOTAL SF |
| STUDIOS                           | 2              | x 100 SF | 200      |
| 1-BDRM UNITS                      | 2              | x 100 SF | 200      |
| 2-BDRM UNITS                      | 9              | x 125 SF | 1,125    |
| 3-BDRM UNITS                      | 1              | x 175 SF | 175      |
| TOTAL                             |                |          | 1,700    |
| 2-PRIVATE OPEN SPACE - REDUCTIONS |                |          |          |
| TYPE                              | ACTUAL SQ. FT. |          | TOTAL SF |
| BALCONIES @ UNIT #                |                |          |          |
| 204                               | 70             |          | 50       |
| 304                               | 70             |          | 50       |
| 403                               | 70             |          | 50       |
| TOTAL                             | 70             |          | 50       |
| TOTAL                             | 280            |          | 200      |
| 3- COMMON OPEN SPACE - PROVIDED   |                |          |          |
| TYPE                              |                |          | TOTAL SF |
| ROOF                              |                |          | 1,500    |
| TOTAL                             |                |          | 1,500    |
| TOTAL PROVIDED                    |                |          | 1,700    |
| TOTAL REQUIRED COMMON OPEN SPACE  |                |          | 1,700    |

7-FLOOR AREA-ZONING CODE

| FLOOR AREA- ZONING CODE |              |              |              |              |              |                 |        |
|-------------------------|--------------|--------------|--------------|--------------|--------------|-----------------|--------|
| UNIT #                  | 1ST FLR (SF) | 2ND FLR (SF) | 3RD FLR (SF) | 4TH FLR (SF) | 5TH FLR (SF) | COVERED BALCONY | TOTAL  |
| 201                     |              | 1040         |              |              |              |                 | 1040   |
| 202                     |              | 570          |              |              |              |                 | 570    |
| 203                     |              | 443          |              |              |              |                 | 443    |
| 204                     |              | 1109         |              |              |              |                 | 1109   |
| 301                     |              |              | 1040         |              |              |                 | 1040   |
| 302                     |              |              | 570          |              |              |                 | 570    |
| 303                     |              |              | 443          |              |              |                 | 443    |
| 304                     |              |              | 1109         |              |              |                 | 1109   |
| 401                     |              |              |              | 1040         |              |                 | 1040   |
| 402                     |              |              |              | 988          |              |                 | 988    |
| 403                     |              |              |              | 1109         |              |                 | 1109   |
| 501                     |              |              |              |              | 1040         |                 | 1040   |
| 502                     |              |              |              |              | 988          |                 | 988    |
| 503                     |              |              |              |              | 1109         |                 | 1109   |
| TOTAL                   |              |              |              |              |              |                 | 14,888 |
| GARAGE (NOT INCLUDED)   |              |              |              |              |              |                 | 2,290  |
| SUBTOTAL                |              |              |              |              |              |                 |        |
|                         | 3,162        | 3,162        | 3,137        | 3,137        | 0            |                 | 12,598 |
| LOBBY                   | 580          |              |              |              |              |                 | 580    |
| TRASH ROOM              | 124          |              |              |              |              |                 | 124    |
| HALLWAY                 | -            | 381          | 381          | 381          | 381          |                 | 1,524  |
| UTILITY CLOSET          | -            |              |              | 31           | 31           |                 | 62     |
| TOTAL                   |              |              |              |              |              |                 | 14,888 |

8-FLOOR AREA-BUILDING CODE


| FLOOR AREA- BUILDING CODE |              |              |              |              |              |                 |
|---------------------------|--------------|--------------|--------------|--------------|--------------|-----------------|
| UNIT #                    | 1ST FLR (SF) | 2ND FLR (SF) | 3RD FLR (SF) | 4TH FLR (SF) | 5TH FLR (SF) | COVERED BALCONY |
| 201                       |              | 1040         |              |              |              | 0               |
| 202                       |              | 570          |              |              |              |                 |
| 203                       |              | 443          |              |              |              |                 |
| 204                       |              | 1109         |              |              |              |                 |
| 301                       |              |              | 1040         |              |              | 0               |
| 302                       |              |              | 443          |              |              |                 |
| 303                       |              |              | 570          |              |              |                 |
| 304                       |              |              | 1109         |              |              |                 |
| 401                       |              |              |              | 1040         |              | 0               |
| 402                       |              |              |              | 988          |              |                 |
| 403                       |              |              |              | 1109         |              |                 |
| 501                       |              |              |              |              | 1040         | 0               |
| 502                       |              |              |              |              | 988          |                 |
| 503                       |              |              |              |              | 1109         |                 |
| TOTAL                     |              |              |              |              |              |                 |
| LOBBY                     | 580          |              |              |              |              |                 |
| STAIR #1                  | 266          | 266          | 266          | 266          | 266          |                 |
| STAIR #2                  | 266          | 266          | 266          | 266          | 266          |                 |
| HALLWAY                   | -            | 381          | 381          | 381          | 381          |                 |
| UTILITY CLOSET            | -            |              |              | 31           | 31           |                 |
| TRASH ROOM                | 124          |              |              |              |              |                 |
| TOTAL                     |              |              |              |              |              |                 |
|                           | 3,162        | 3,162        | 3,137        | 3,137        | 0            |                 |
| LOBBY                     | 580          |              |              |              |              |                 |
| STAIR #1                  | 266          | 266          | 266          | 266          | 266          |                 |
| STAIR #2                  | 266          | 266          | 266          | 266          | 266          |                 |
| HALLWAY                   | -            | 381          | 381          | 381          | 381          |                 |
| UTILITY CLOSET            | -            |              |              | 31           | 31           |                 |
| TRASH ROOM                | 124          |              |              |              |              |                 |
| TOTAL                     |              |              |              |              |              |                 |
|                           | 3,162        | 3,162        | 3,137        | 3,137        | 0            |                 |

9-ABBREVIATIONS

|                |                          |
|----------------|--------------------------|
| (E), EX, EXIST | EXISTING                 |
| (N)            | NEW                      |
| AFF            | ABOVE FINISH FLOOR       |
| ALUM           | ALUMINIUM                |
| B              | BOTTOM                   |
| BDR            | BEDROOM                  |
| BO             | BOTTOM OF                |
| C/L            | CENTERLINE               |
| CBC            | CALIFORNIA BUILDING CODE |
| CJ             | CEILING JOIST            |
| CL             | CLOSET                   |
| CLG            | CEILING                  |
| CLR            | CLEAR                    |
| D, DIA         | DIAMETER                 |
| DBL            | DOUBLE                   |
| DR             | DOOR                     |
| EQ             | EQUAL                    |
| FF             | FINISH FLOOR             |
| FJ             | FLOOR JOIST              |
| FTG            | FOOTING                  |
| GA             | GAUGE                    |
| GC             | GENERAL CONTRACTOR       |
| GL             | GLASS                    |
| GWB            | GYPSUM WALL BOARD        |
| HR             | HOUR                     |
| MSTR           | MASTER                   |
| N/A            | NOT APPLICABLE           |
| NIC            | NOT IN CONTRACT          |
| NTS            | NOT TO SCALE             |
| OC             | ON CENTER                |
| OPP            | OPPOSITE                 |
| PT             | PRESSURE TREATED         |
| PTD            | PAINTED                  |
| R              | RISER                    |
| RCP            | REFLECTED CEILING PLAN   |
| RO             | ROUGH OPENING            |
| RR             | ROOF RAFTER              |
| RTD            | RATED                    |
| SC             | SOLID CORE               |
| SF             | SQUARE FEET              |
| SIM            | SIMILAR                  |
| SSD            | SEE STRUCTURAL DRAWINGS  |
| ST STL         | STAINLESS STEEL          |
| T&G            | TONGUE AND GROOVE        |
| T              | TREAD                    |
| TBD            | TO BE DETERMINED         |
| TO             | TOP OF                   |
| TYP            | TYPICAL                  |
| UO             | UNDERSIDE OF             |
| UON            | UNLESS OTHERWISE NOTED   |
| VIF            | VERIFY IN FIELD          |
| W/             | WITH                     |
| WD             | WOOD                     |
| WIC            | WALK-IN CLOSET           |

10-DRAWING INDEX

| Sheet Number    | Sheet Name                        |
|-----------------|-----------------------------------|
| 1-ARCHITECTURAL |                                   |
| T-00            | COVER SHEET                       |
| T-02            | SURVEY & LOW POINT OF GRADE       |
| T-10            | 3D RENDERINGS                     |
| A0-4            | OPEN SPACE PLAN                   |
| A0-5            | EXITING PLAN                      |
| A0-6            | EXTERIOR OPENINGS ANALYSIS        |
| A1-00           | SITE PLAN                         |
| A2-00           | GARAGE FLOOR PLAN                 |
| A2-01           | 1ST FLOOR PLAN                    |
| A2-02           | 2ND FLOOR PLAN                    |
| A2-03           | 3RD FLOOR PLAN                    |
| A2-04           | 4TH FLOOR PLAN                    |
| A2-05           | 5TH FLOOR PLAN                    |
| A2-10           | ROOF DECK PLAN                    |
| A2-11           | ROOF DRAINAGE PLAN                |
| A301            | ELEVATIONS                        |
| A302            | ELEVATIONS                        |
| A303            | ELEVATIONS                        |
| A401            | LONG SECTION-1                    |
| A402            | LONG SECTION-2                    |
| A403            | SECTION                           |
| A404            | SECTION                           |
| A405            | SECTION                           |
| A406            | SECTION                           |
| A407            | SECTION                           |
| A501            | DOOR SCHEDULE                     |
| A601            | TYPICAL WALL DETAILS              |
| A602            | TYPICAL DETAILS                   |
| 5-LANDSCAPE     |                                   |
| CS-0            | COVER SHEET                       |
| LI-1            | IRRIGATION NOTES AND CALCULATIONS |
| LI-2            | IRRIGATION HYDROZONES             |
| LI-3            | IRRIGATION LAYOUT PLAN            |
| LI-4            | IRRIGATION DETAILS                |
| LI-5            | IRRIGATION DETAILS                |
| LP-1            | PLANTING LAYOUT PLAN              |
| LP-2            | PLANTING DETAILS                  |
| SM-1            | SOILS MANAGEMENT REPORT           |

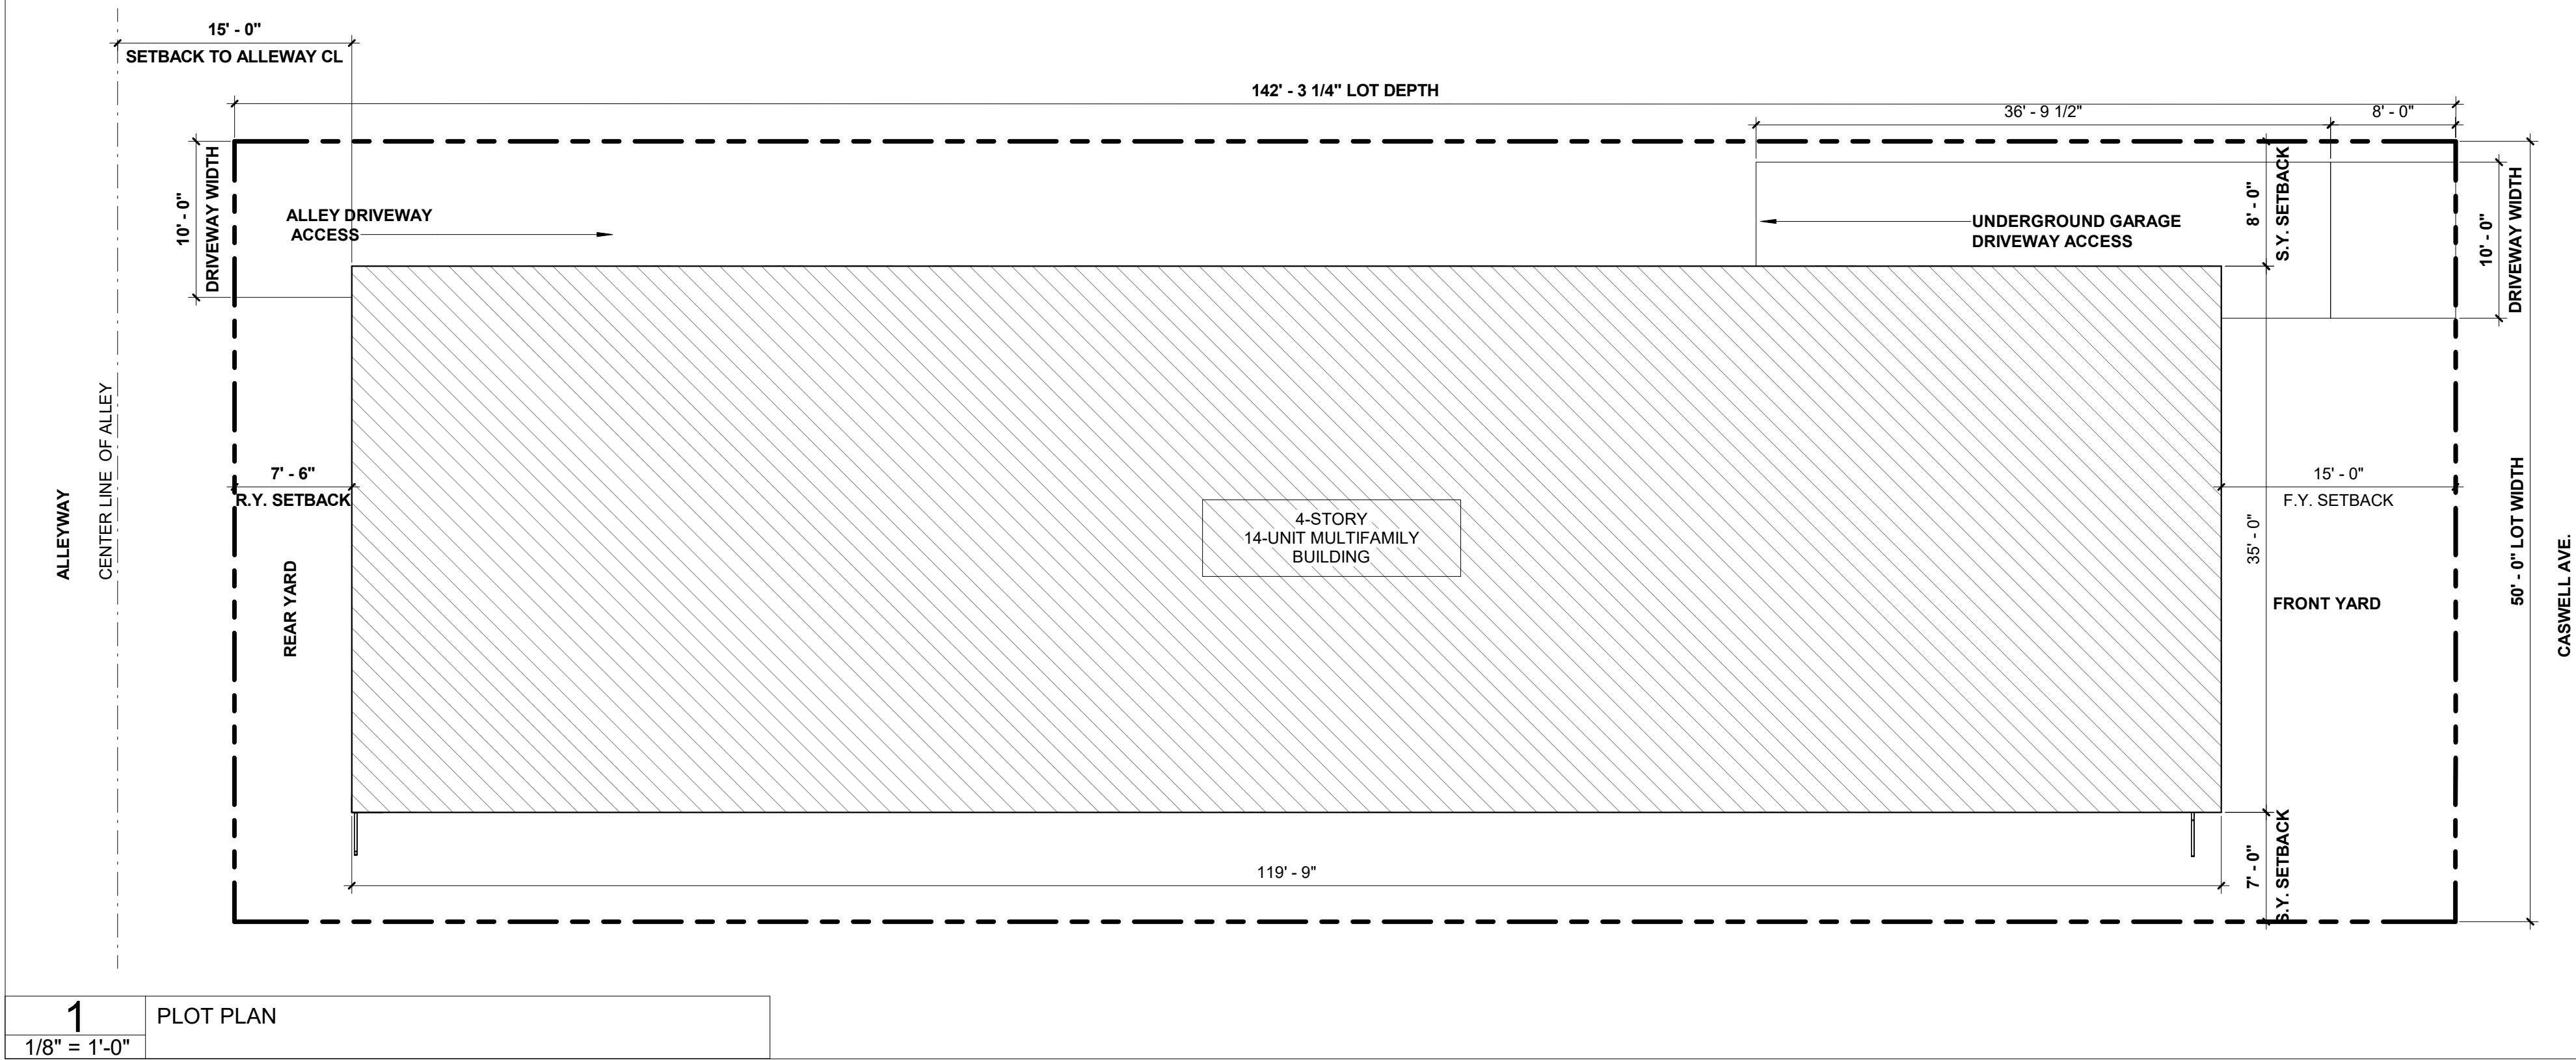

VICINITY MAP



SYMBOLS

|                |                     |                |                           |
|----------------|---------------------|----------------|---------------------------|
| DRAWING NUMBER | KEY NOTE            | DRAWING NUMBER | DETAIL SECTION INDICATION |
| SHEET NUMBER   | ELEVATION REFERENCE | SHEET NUMBER   | DOOR TAG                  |
| DRAWING NUMBER | SECTION REFERENCE   | CEILING FINISH | GENERAL FINISH INDICATION |
| SHEET NUMBER   | DETAIL INDICATION   | HEIGHT AFF     | ELEVATION INDICATION      |
|                |                     | LEVEL +XX'-XX" | WINDOW TYPE               |
|                |                     |                | WALL TYPE                 |

ARCHITECT:  
Aaron Brumer & Assoc, Architects  
10999 Riverside Drive, Suite 300  
North Hollywood, CA 91602  
(310) 422-9234  
Email - aaron@aaronbrumer.com

SURVEY:  
M&G Civil Engineering & Land Surveying  
347 S. Robertson Blvd.  
Beverly Hills, CA 90211  
(310)-659-0871  
Email - info@mglandsur.com


LANDSCAPE:  
Savage Land Design  
680 Langdsorf Dr, Suite 202B  
Fullerton, Ca 92831  
(714)-878-0335  
Email - savagelanddesign@att.net

PROJECT:

14-UNIT MULTIFAMILY DEVELOPMENT  
12761 Caswell Ave, Los Angeles, CA 90066

| ISSUE DATE  | DESCRIPTION             |
|-------------|-------------------------|
| 1 7/30/2021 | CITY PLANNING SUBMITTAL |
|             |                         |
|             |                         |
| ISSUE DATE | DESCRIPTION |
|------------|-------------|
|            |             |
|            |             |
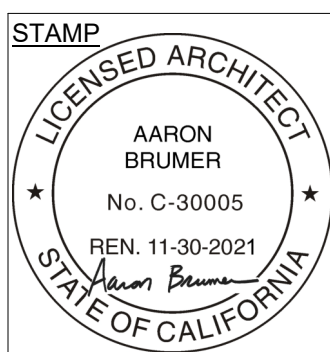

DRAWING TITLE  
COVER SHEET

T-00

12761 CASWELL

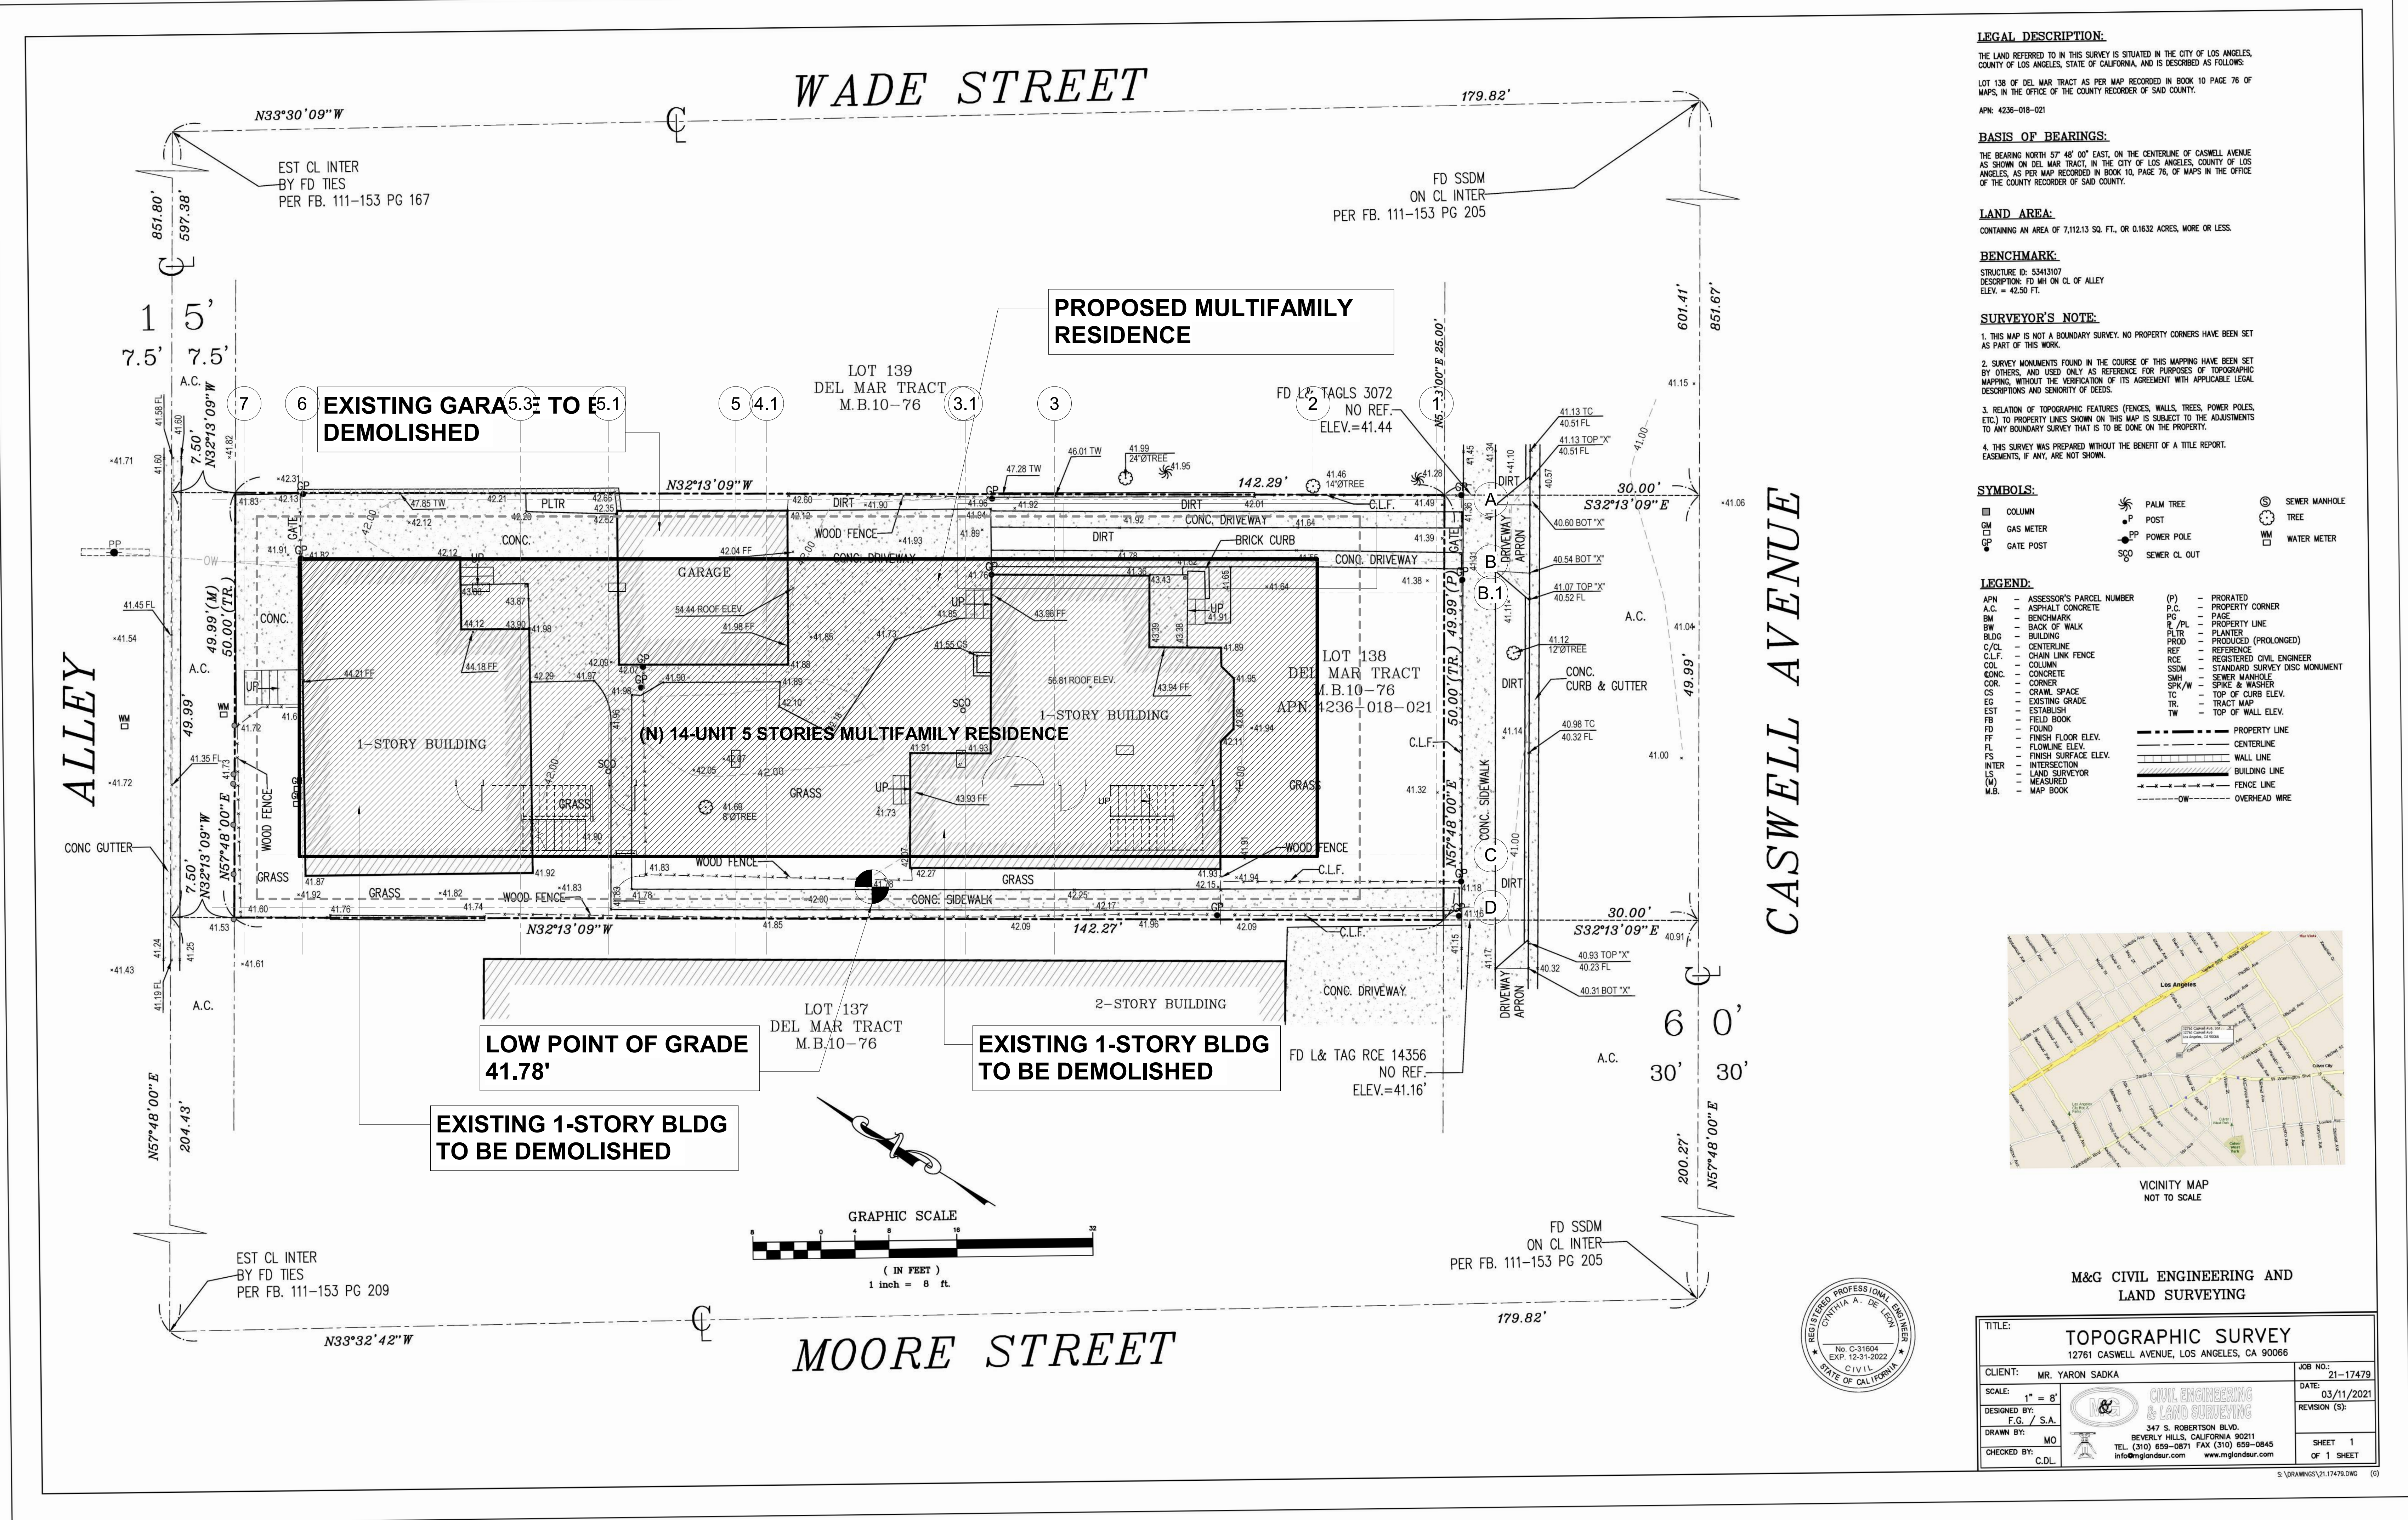

**ARCHITECT:**  
Aaron Brumer & Assoc. Architects  
10999 Riverside Drive, Suite 300  
North Hollywood, CA 91602  
(310) 422-9234  
Email - aaron@aaronbrumer.com


**SURVEY:**  
M&G Civil Engineering & Land Surveying  
347 S. Robertson Blvd.  
Beverly Hills, CA 90211  
(310)-659-0871  
Email - info@mglandsur.com

**LANDSCAPE:**  
Savage Land Design  
680 Langsdorf Dr. Suite 202B  
Fullerton, CA 92831  
(714)-878-0335  
Email - savagelanddesign@att.net

**PROJECT:**  
14-UNIT MULTIFAMILY DEVELOPMENT  
12761 Caswell Ave, Los Angeles, CA 90066

| ISSUE DATE  | DESCRIPTION             |
|-------------|-------------------------|
| 1 7/30/2021 | CITY PLANNING SUBMITTAL |
|             |                         |
|             |                         |
| ISSUE DATE | DESCRIPTION |
|------------|-------------|
|            |             |
|            |             |
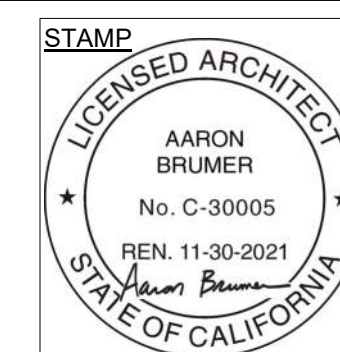

**DRAWING TITLE**  
SURVEY & LOW POINT OF GRADE

**T-02**

12761 CASWELL



CASWELL STREET VIEW-1



CASWELL STREET VIEW-2



CASWELL ALLEY VIEW-1



CASWELL ALLEY VIEW-2

**ARCHITECT:**  
**Aaron Brumer & Assoc. Architects**  
 10999 Riverside Drive, Suite 300  
 North Hollywood, CA 91602  
 (310) 422-9234  
 Email - aaron@aaronbrumer.com


**SURVEY:**  
**M&G Civil Engineering & Land Surveying**  
 347 S. Robertson Blvd.  
 Beverly Hills, CA 90211  
 (310)-659-0871  
 Email - info@mglandsur.com

**LANDSCAPE:**  
**Savage Land Design**  
 680 Langsdorf Dr, Suite 202B  
 Fullerton, Ca 92831  
 (714)-878-0335  
 Email - savagelanddesign@att.net

**PROJECT:**  
**14-UNIT MULTIFAMILY DEVELOPMENT**  
 12761 Caswell Ave, Los Angeles, CA 90066

| ISSUE | DATE      | DESCRIPTION             |
|-------|-----------|-------------------------|
| 1     | 7/30/2021 | CITY PLANNING SUBMITTAL |
|       |           |                         |
|       |           |                         |
| ISSUE | DATE | DESCRIPTION |
|-------|------|-------------|
|       |      |             |
|       |      |             |
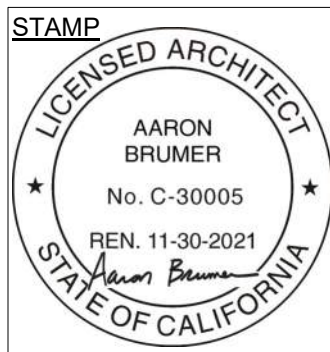


**DRAWING TITLE**  
 3D RENDERINGS

**T-10**


12761 CASWELL

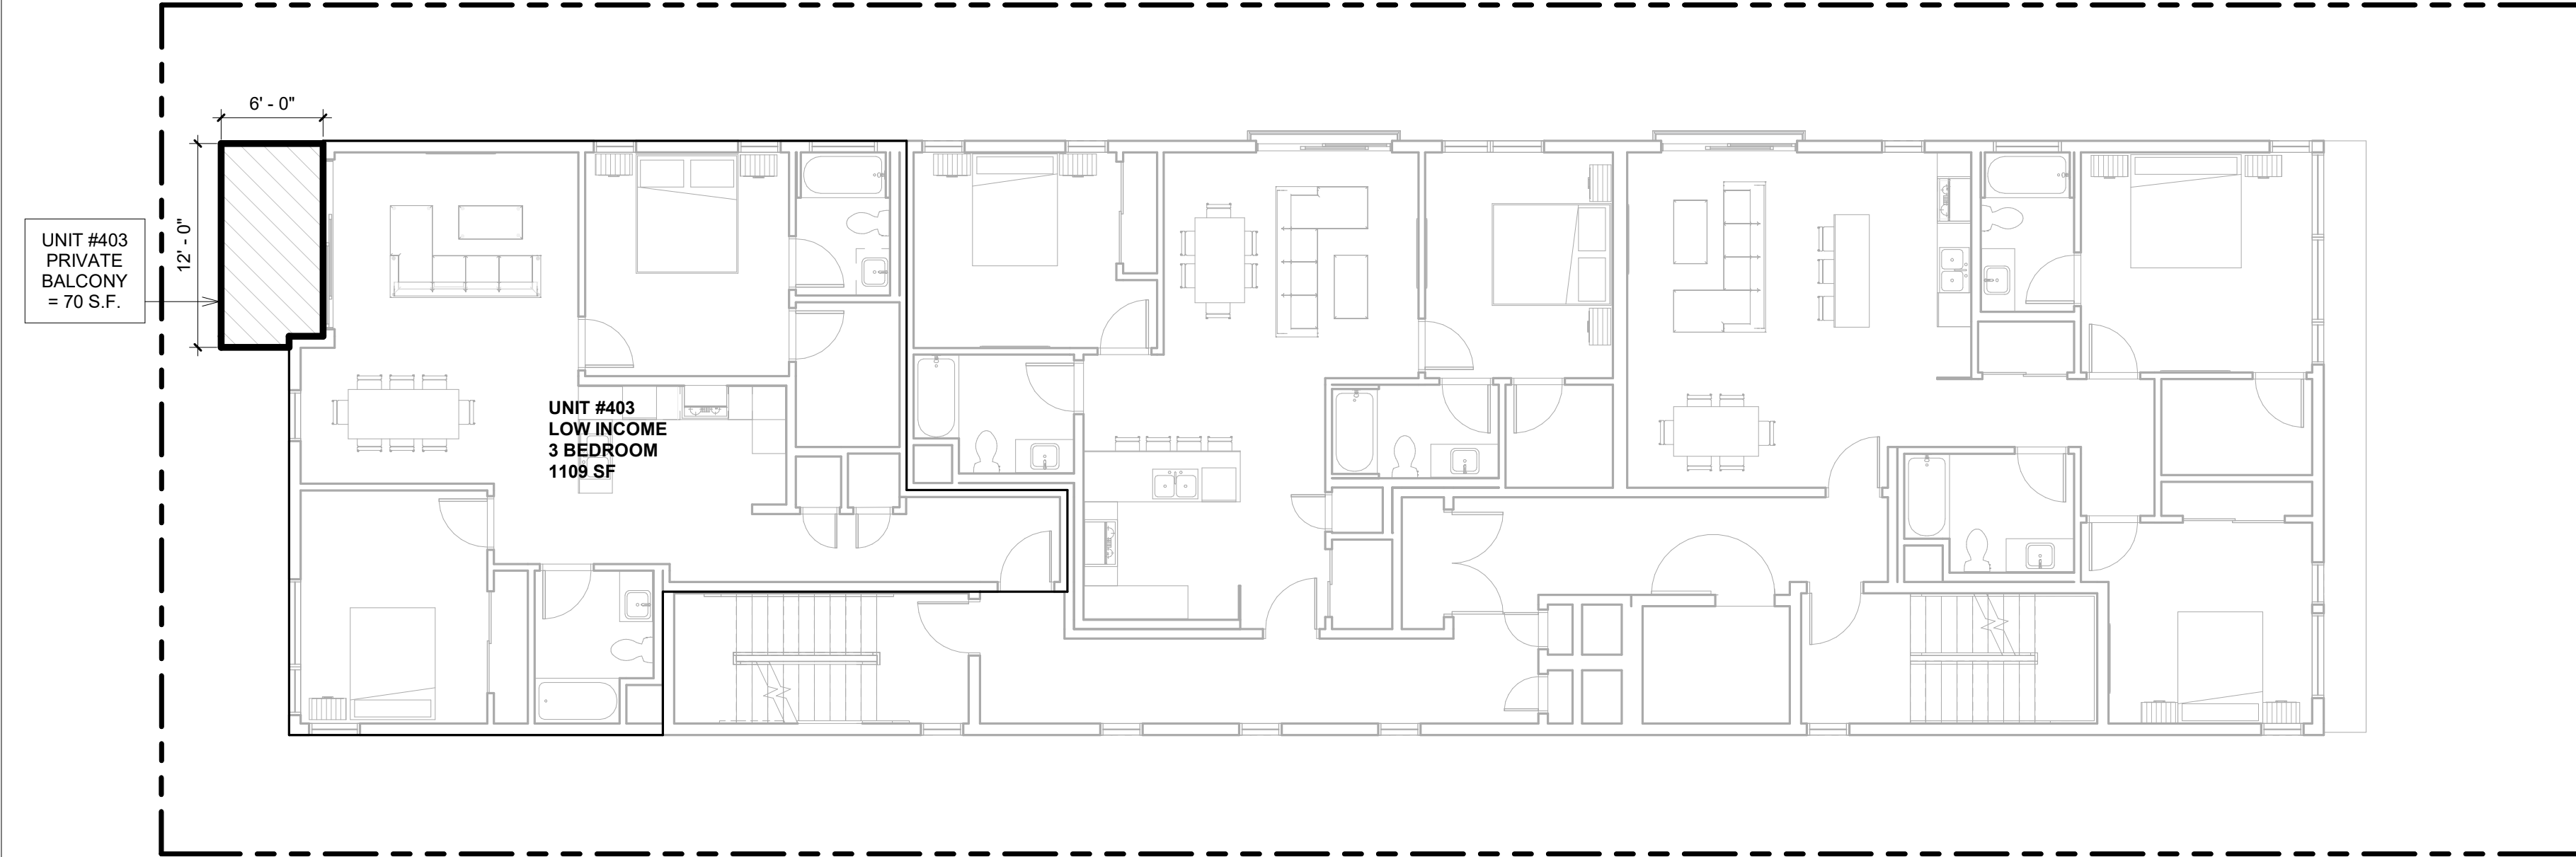 


3 4TH-FLOOR - OPEN SPACE  
1/8" = 1'-0"

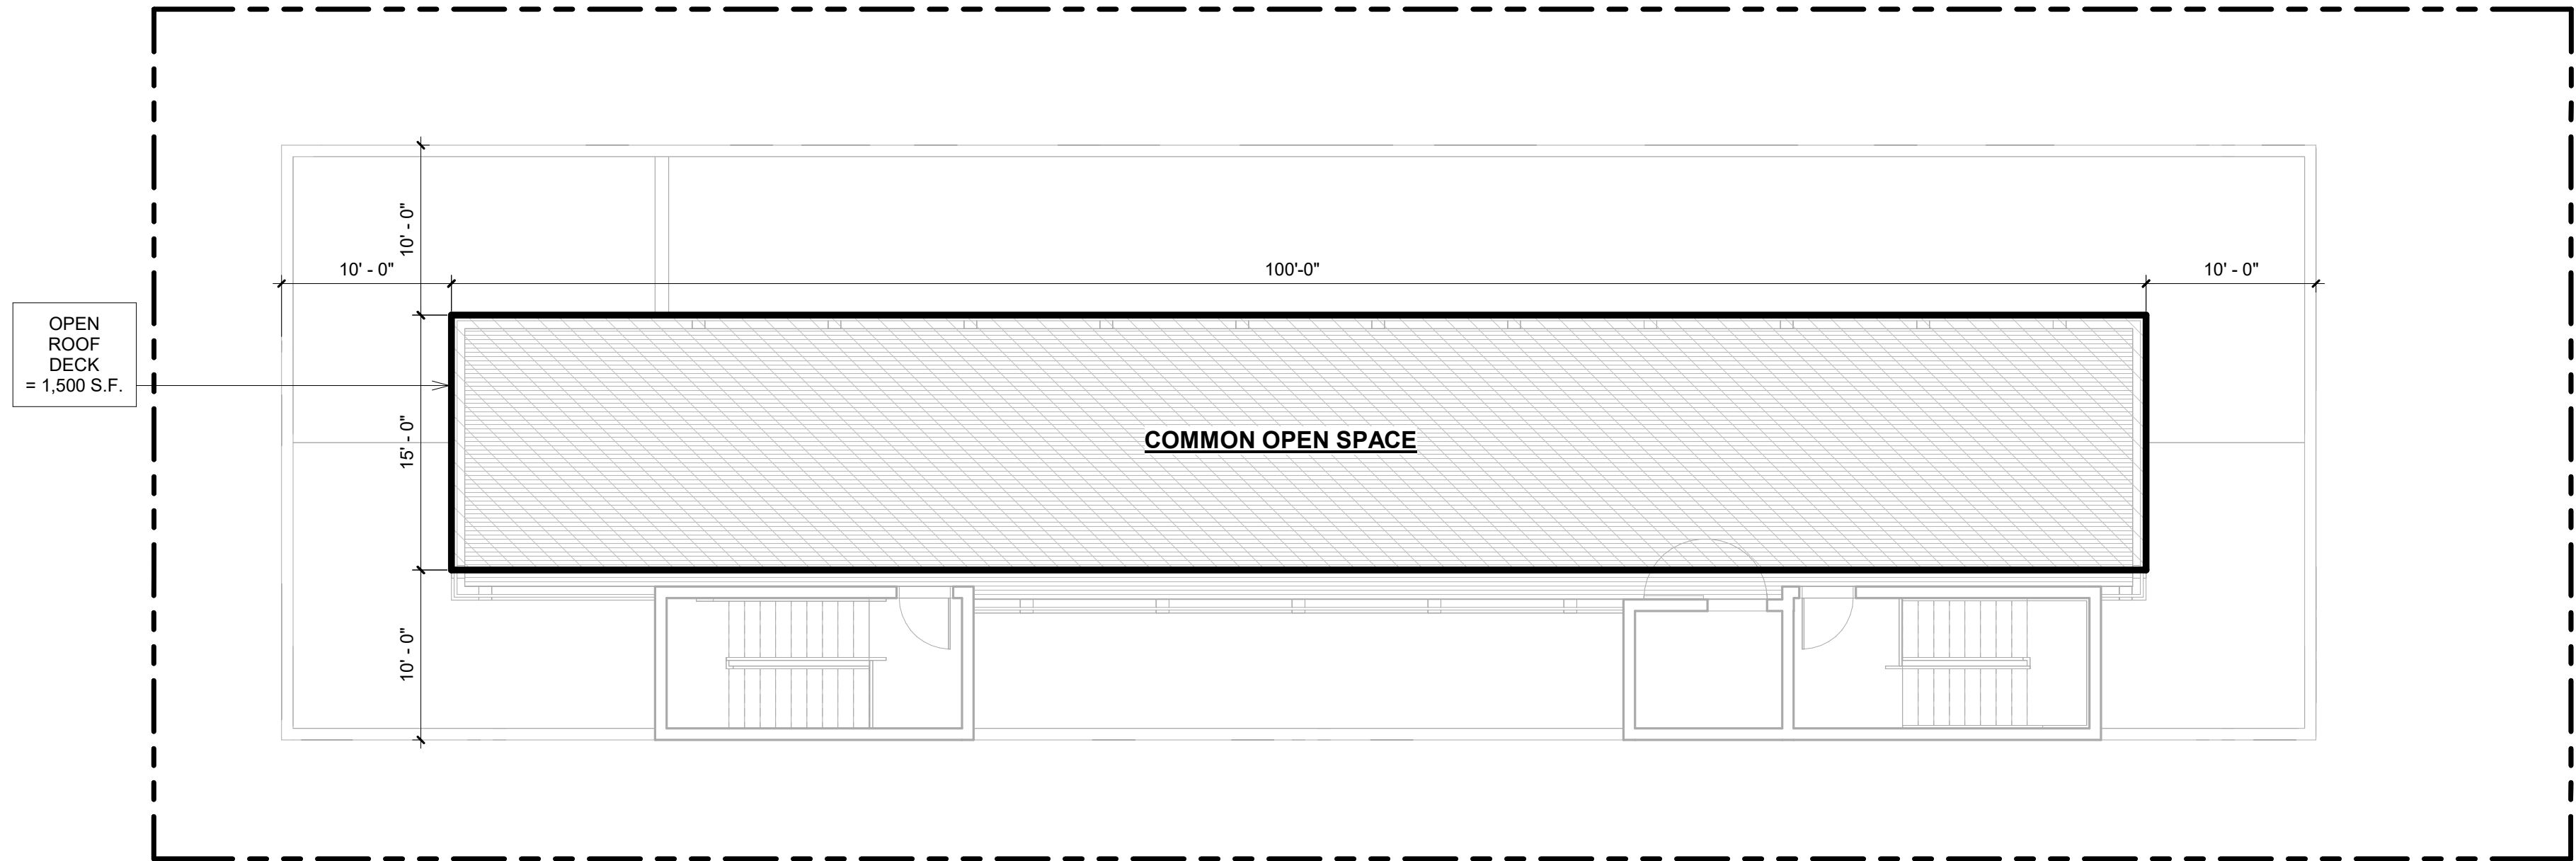


5 ROOF PLAN - OPEN SPACE  
1/8" = 1'-0"

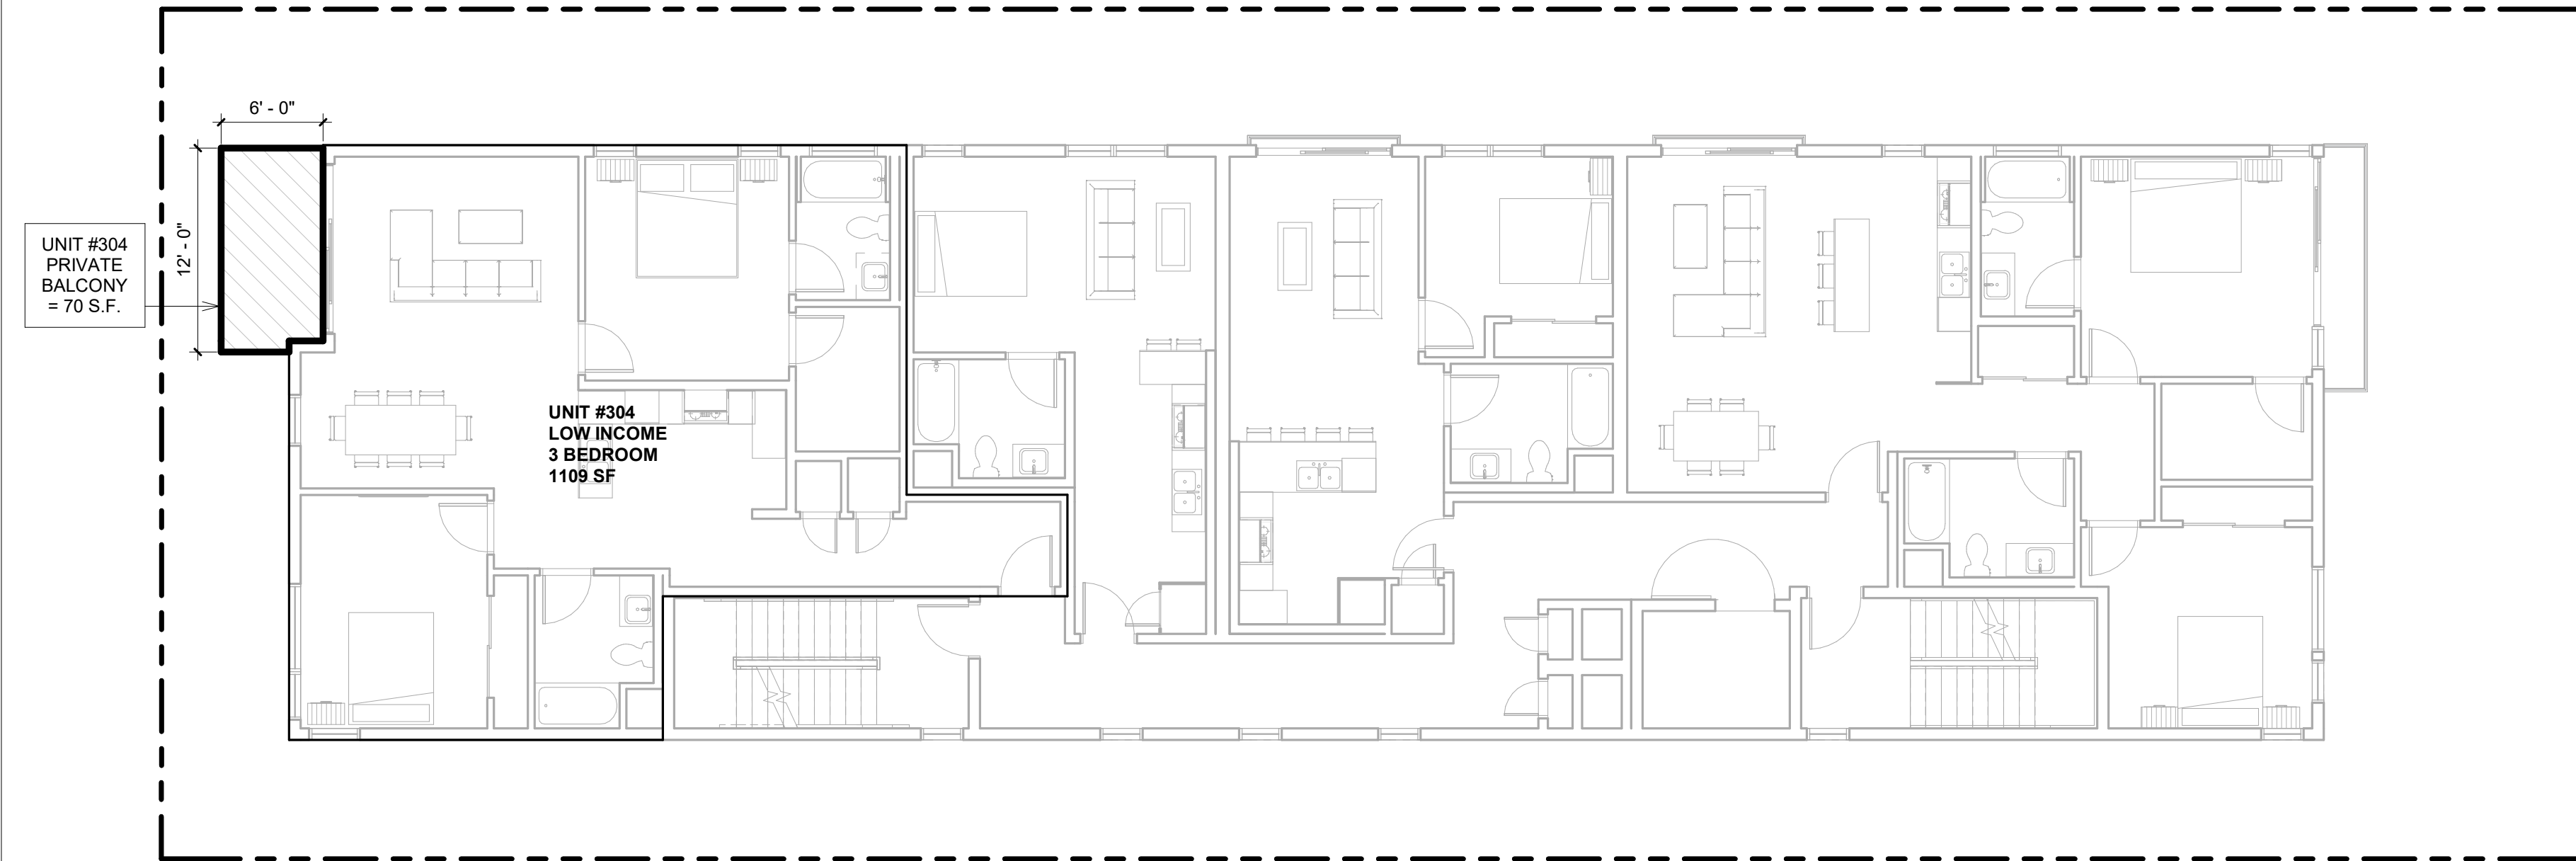

2 3RD-FLOOR - OPEN SPACE  
1/8" = 1'-0"

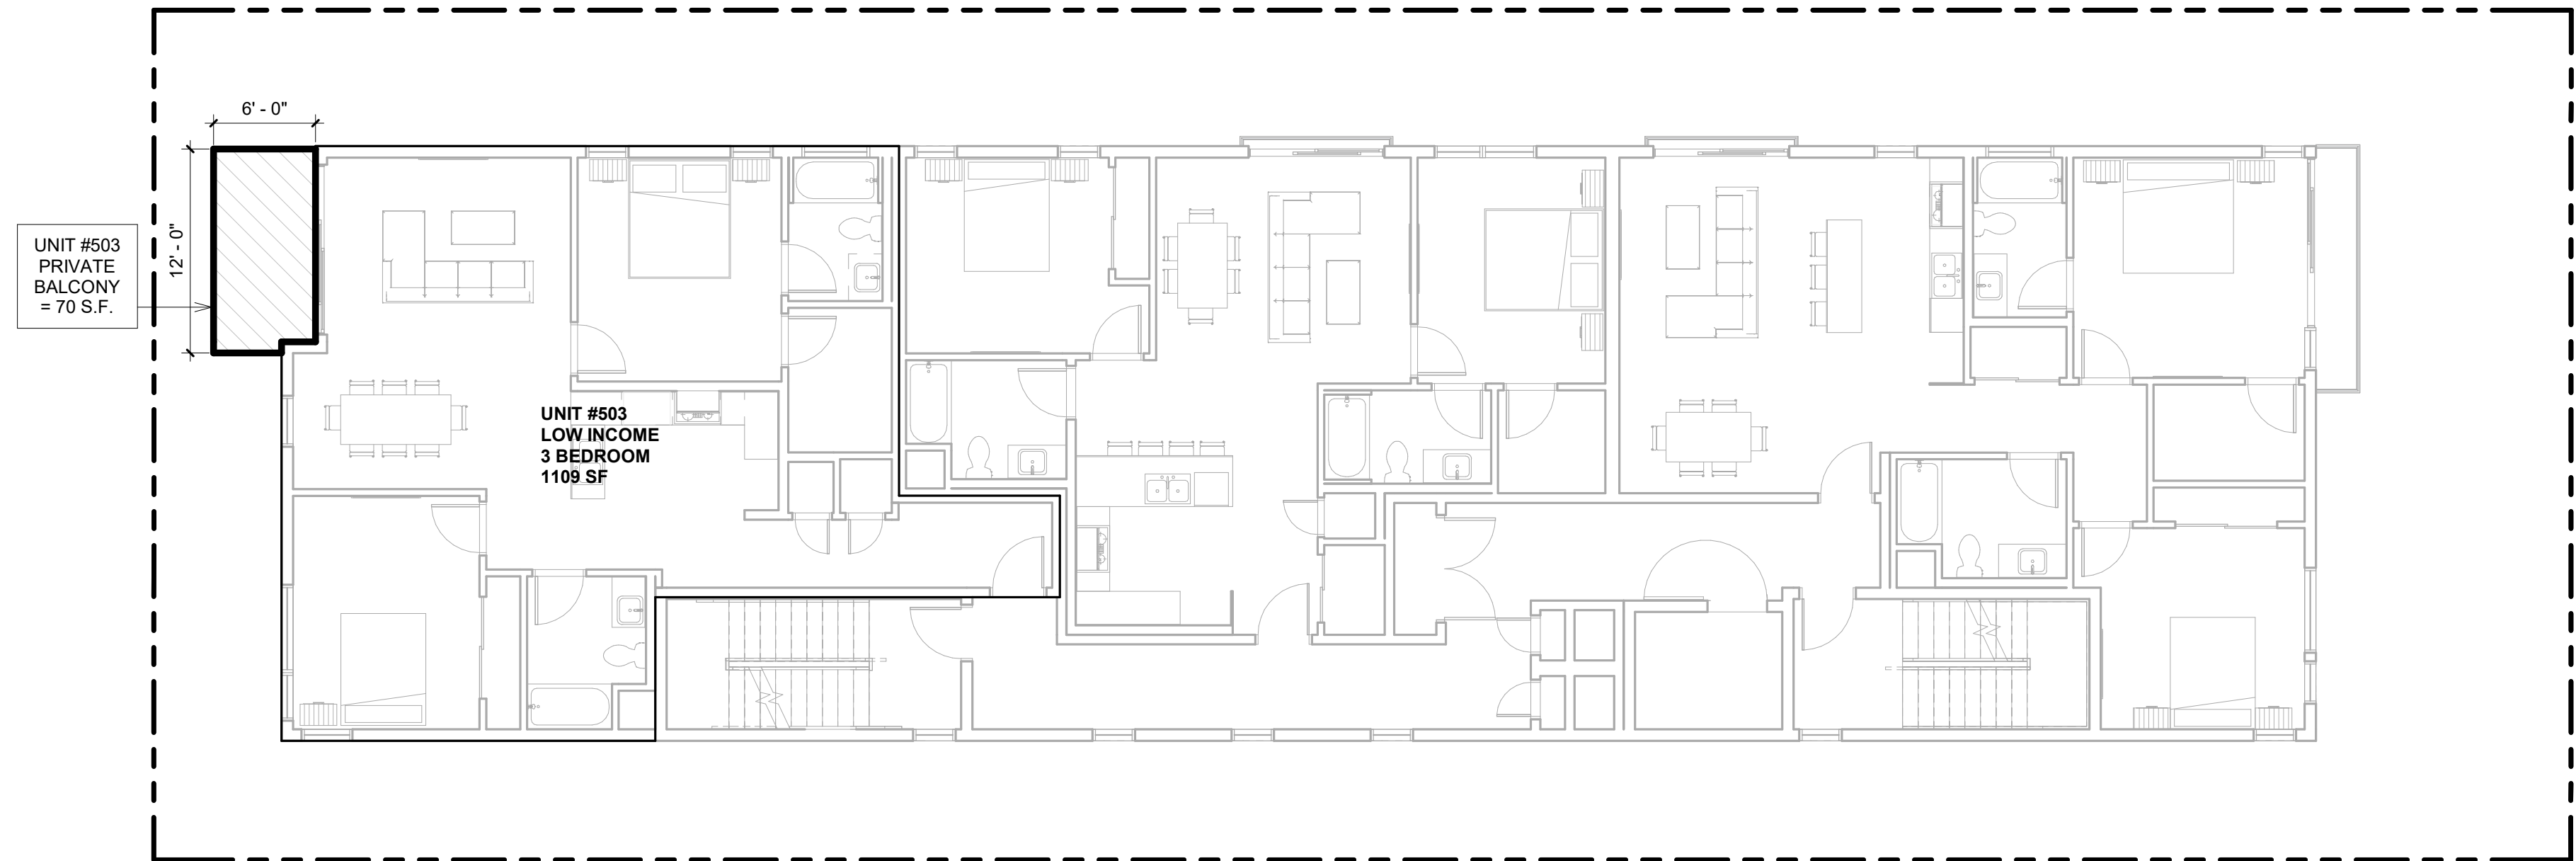

4 5TH-FLOOR - OPEN SPACE  
1/8" = 1'-0"

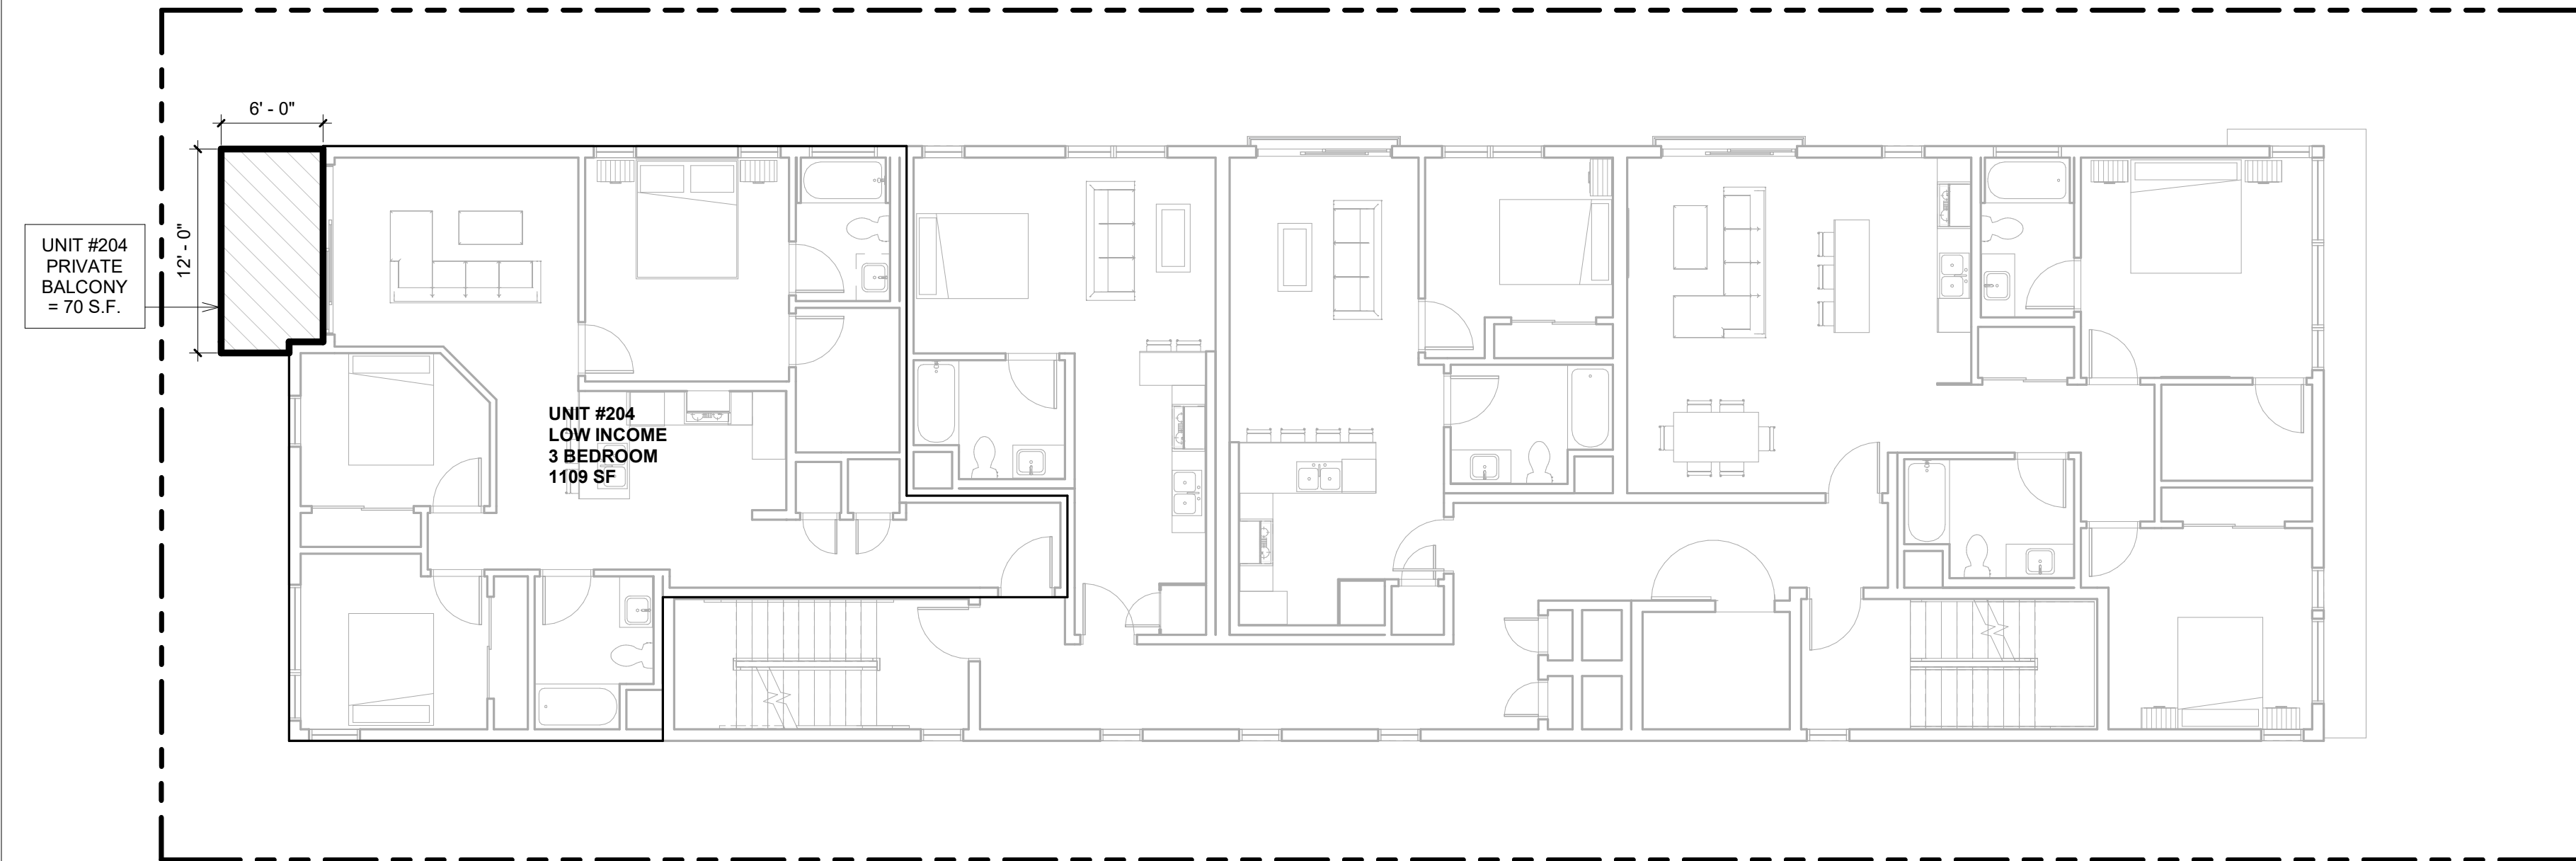

1 2ND-FLOOR - OPEN SPACE  
1/8" = 1'-0"

**ARCHITECT:**  
Aaron Brumer & Assoc, Architects  
10999 Riverside Drive, Suite 300  
North Hollywood, CA 91602  
(310) 422-9234  
Email - aaron@aaronbrumer.com


**SURVEY:**  
M&G Civil Engineering & Land Surveying  
347 S. Robertson Blvd.  
Beverly Hills, CA 90211  
(310)-659-0871  
Email - info@mglandsur.com

**LANDSCAPE:**  
Savage Land Design  
680 Langsdorf Dr, Suite 202B  
Fullerton, Ca 92831  
(714)-878-0335  
Email - savagelanddesign@att.net

**PROJECT:**  
14-UNIT MULTIFAMILY DEVELOPMENT  
12761 Caswell Ave, Los Angeles, CA 90066


| ISSUE | DATE      | DESCRIPTION             |
|-------|-----------|-------------------------|
| 1     | 7/30/2021 | CITY PLANNING SUBMITTAL |
|       |           |                         |
|       |           |                         |
| ISSUE | DATE | DESCRIPTION |
|-------|------|-------------|
|       |      |             |
|       |      |             |
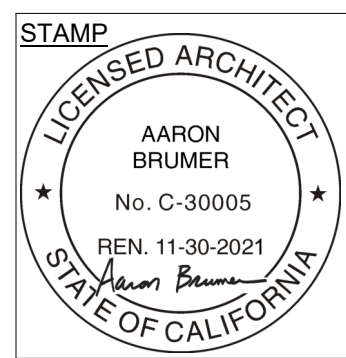

| DRAWING TITLE   |
|-----------------|
| OPEN SPACE PLAN |

**A0.4**  
12761 CASWELL

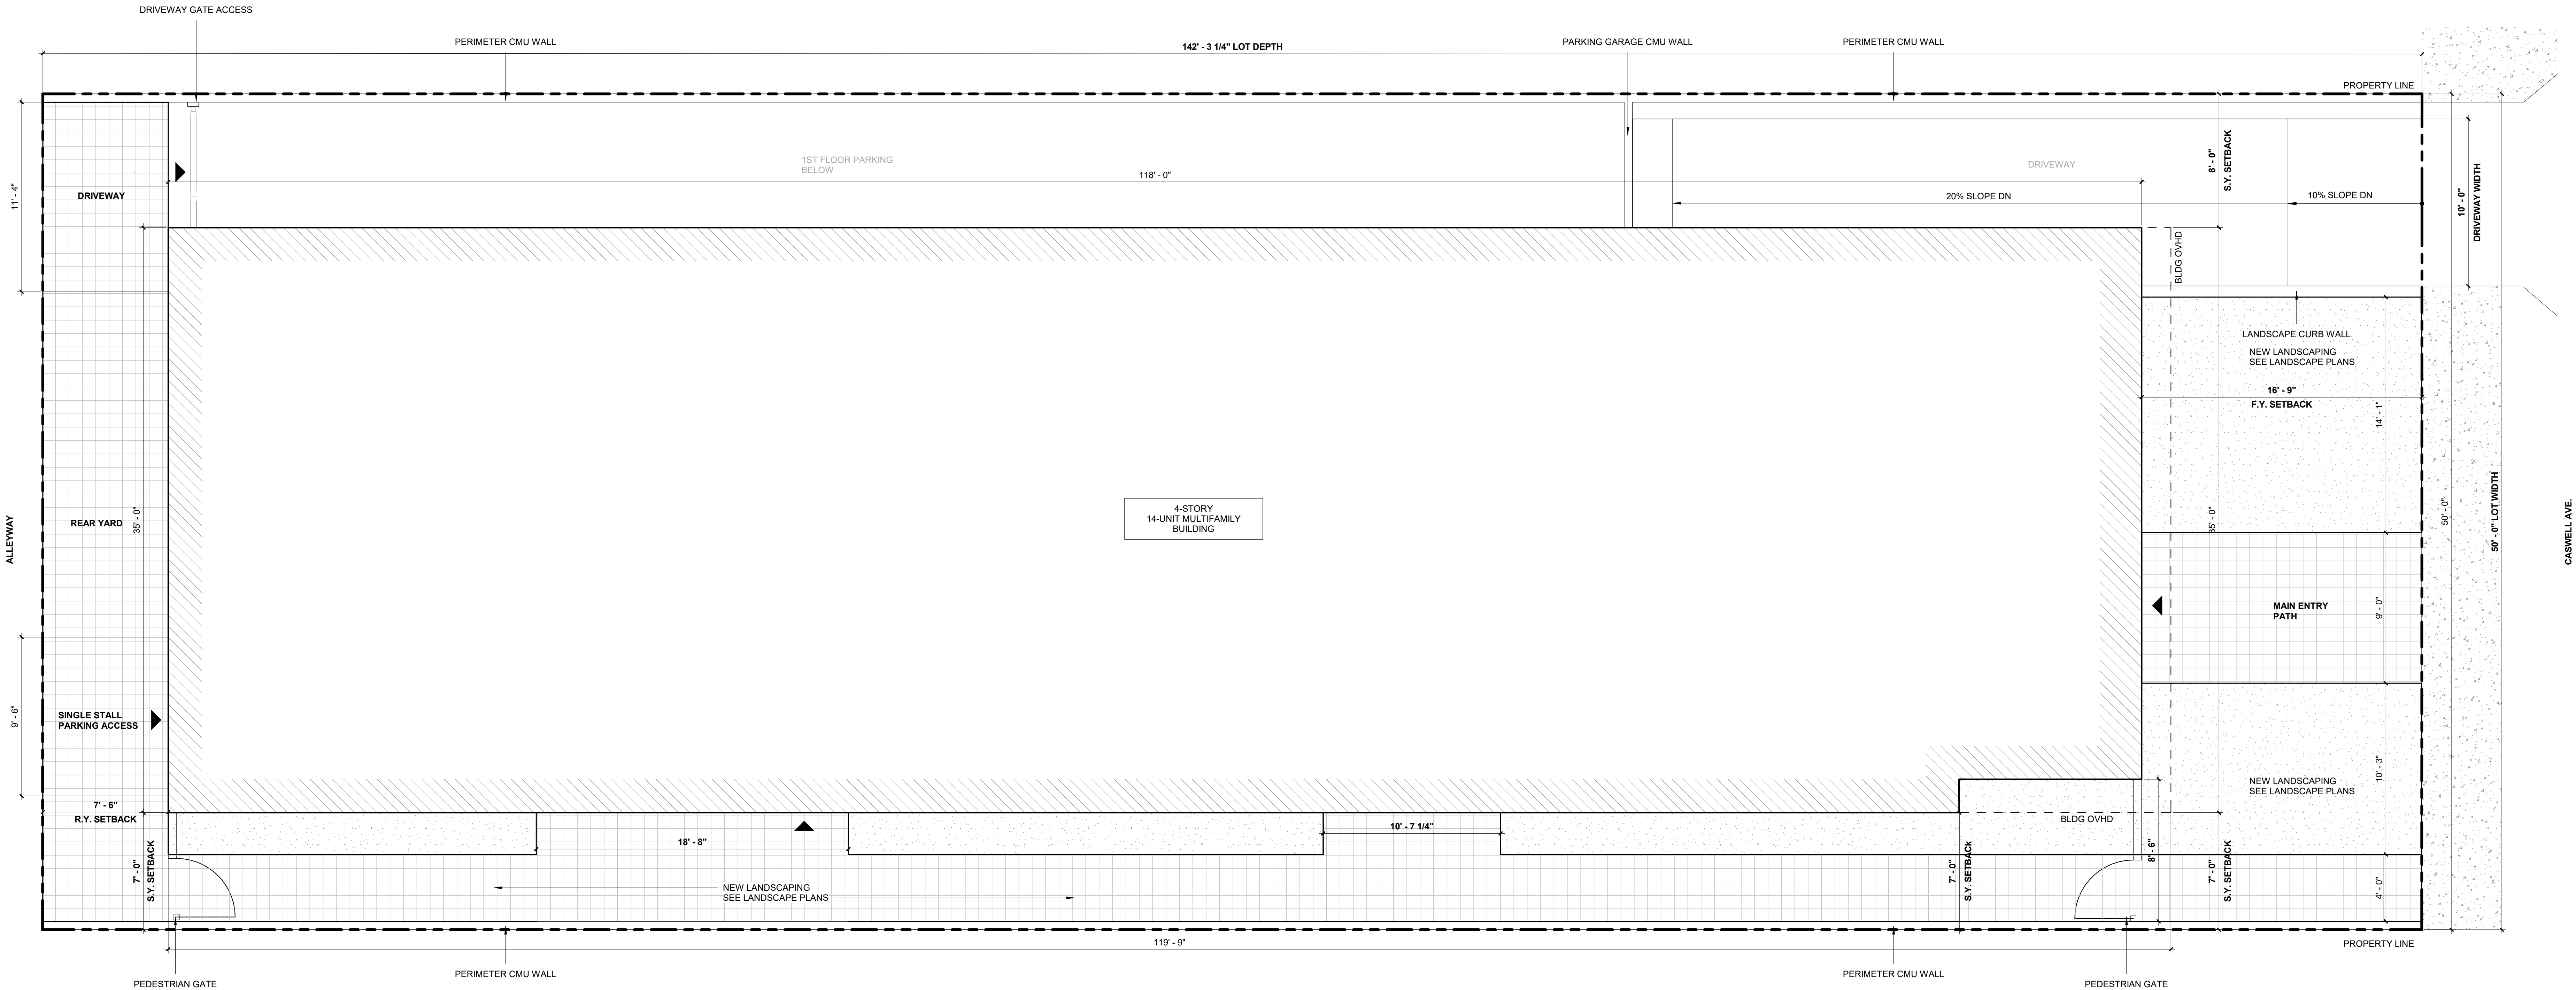

1 SITE PLAN  
1/4" = 1'-0"

**ARCHITECT:**  
Aaron Brumer & Assoc, Architects  
10999 Riverside Drive, Suite 300  
North Hollywood, CA 91602  
(310) 422-9234  
Email - aaron@aaronbrumer.com


**SURVEY:**  
M&G Civil Engineering & Land Surveying  
347 S. Robertson Blvd.  
Beverly Hills, CA 90211  
(310)-659-0871  
Email - info@mglandsur.com

**LANDSCAPE:**  
Savage Land Design  
680 Langdsorf Dr, Suite 202B  
Fullerton, Ca 92831  
(714)-878-0335  
Email - savagelanddesign@att.net

**PROJECT:**  
14-UNIT MULTIFAMILY DEVELOPMENT  
12761 Caswell Ave, Los Angeles, CA 90066


| ISSUE | DATE      | DESCRIPTION             |
|-------|-----------|-------------------------|
| 1     | 7/30/2021 | CITY PLANNING SUBMITTAL |
|       |           |                         |
|       |           |                         |
| ISSUE | DATE | DESCRIPTION |
|-------|------|-------------|
|       |      |             |
|       |      |             |
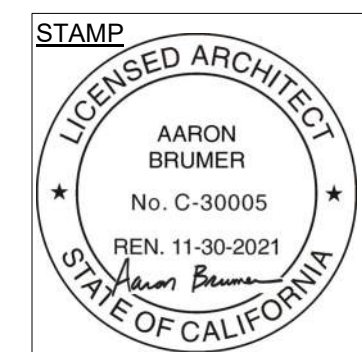

**DRAWING TITLE**  
SITE PLAN

**A1-00**  
12761 CASWELL

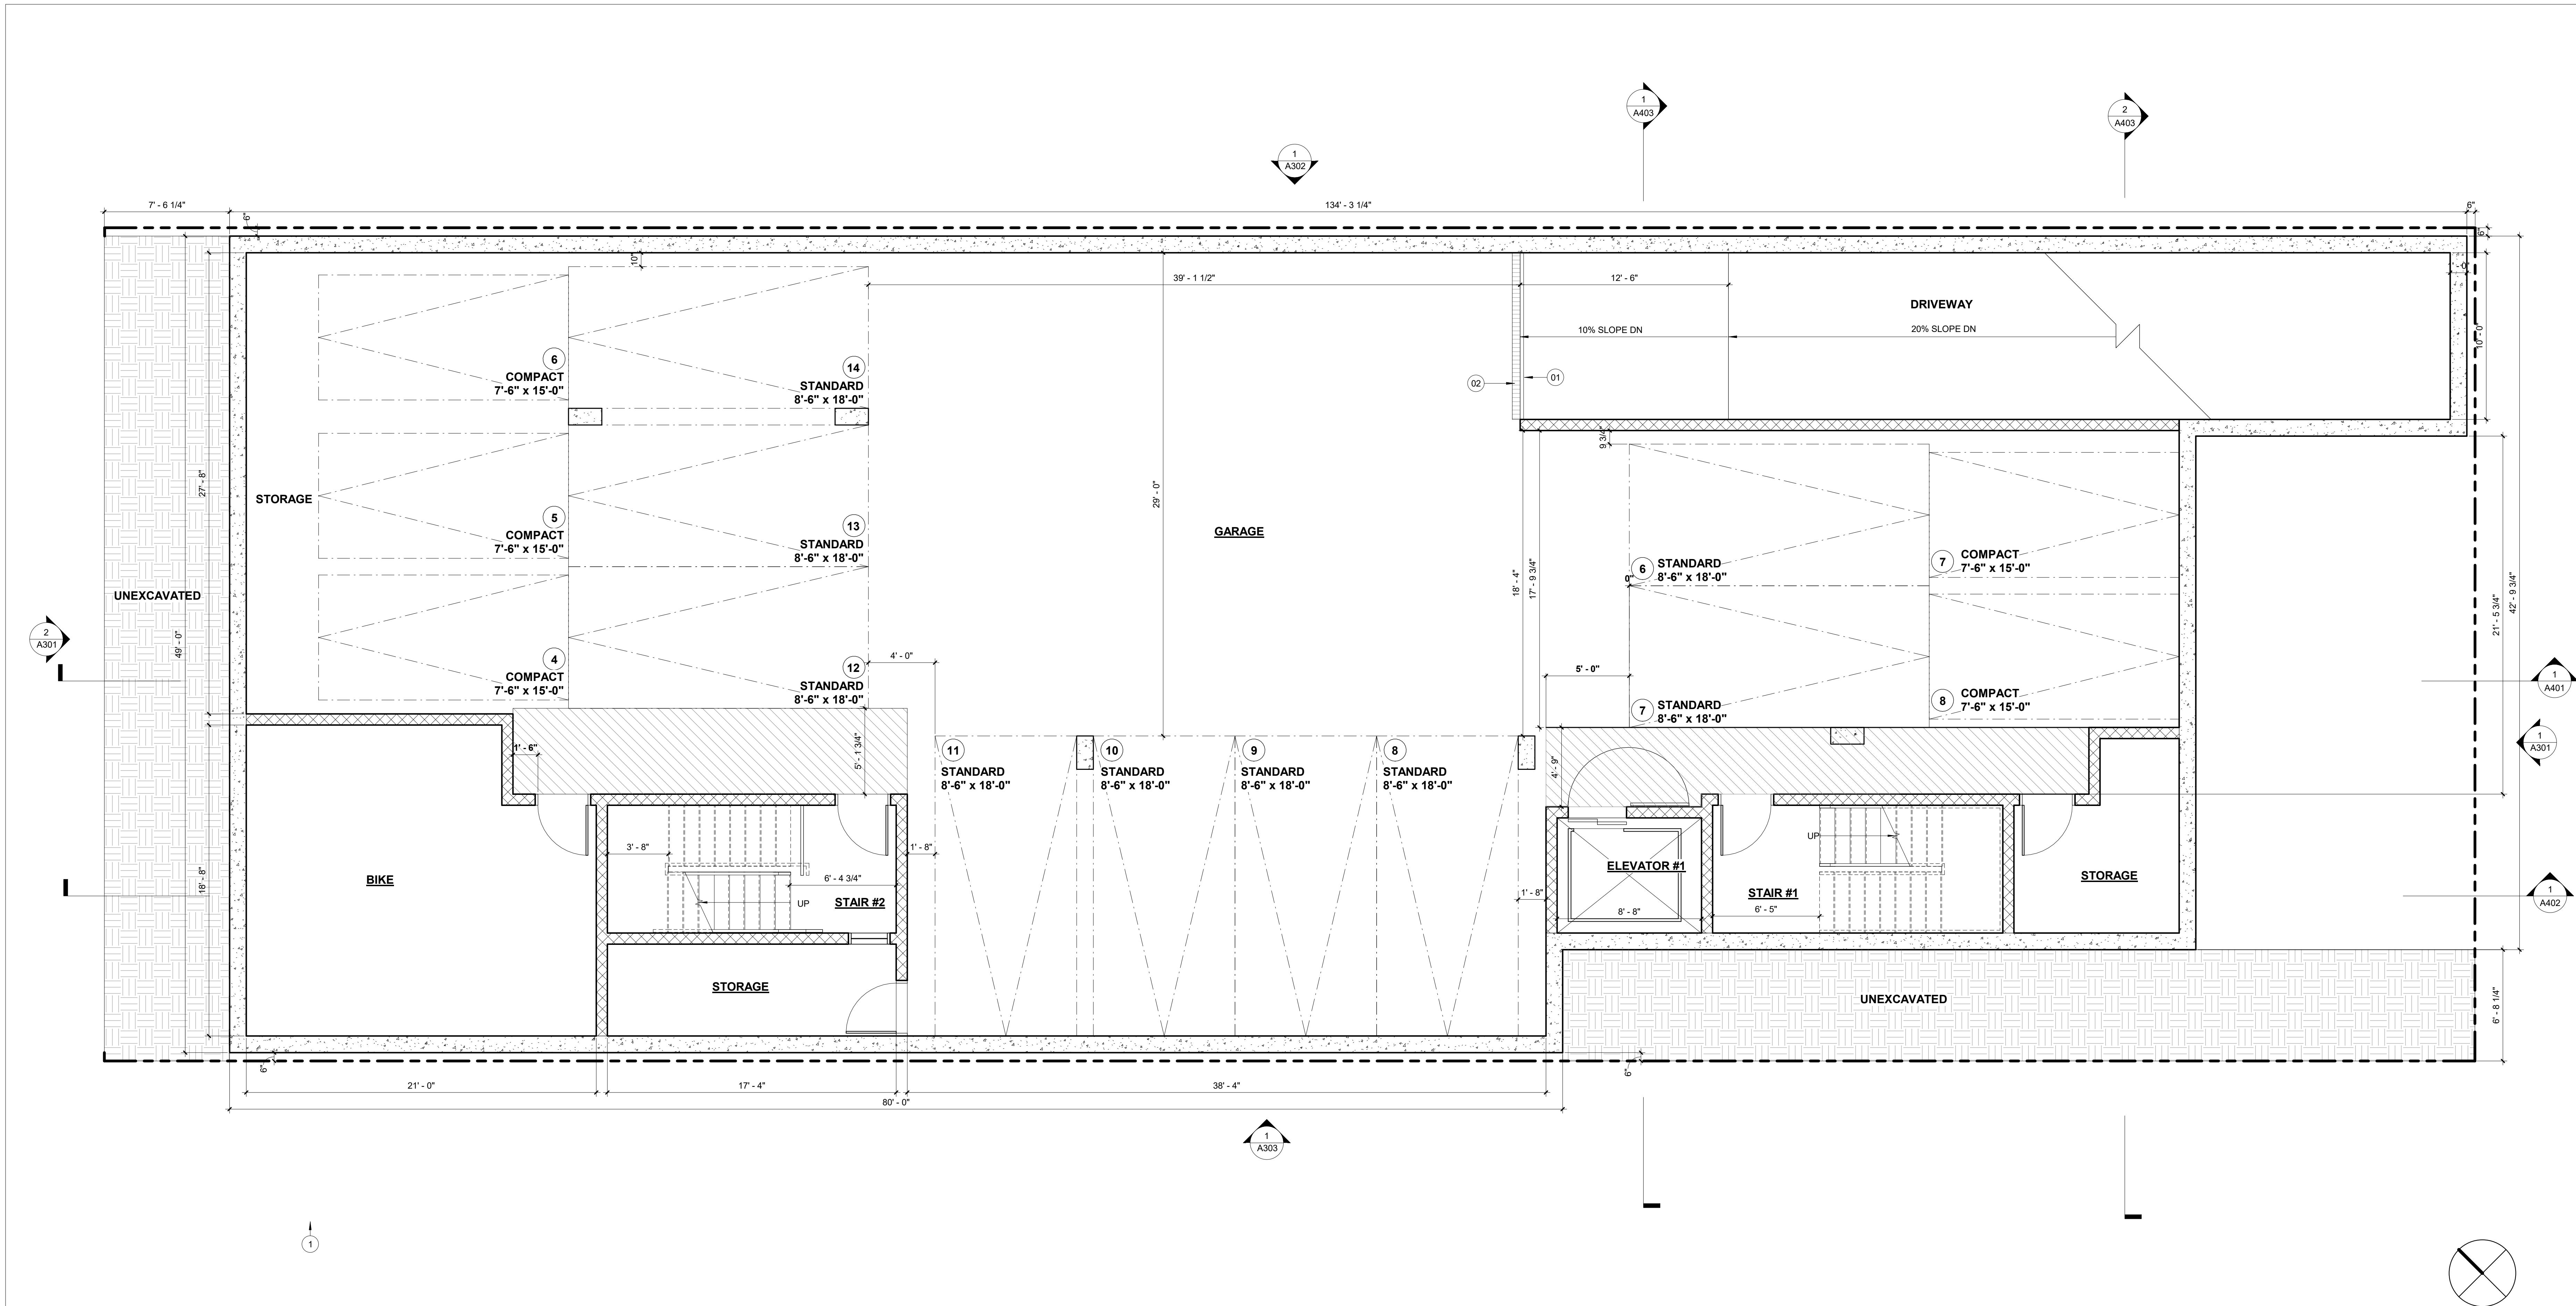

1  
1/4" = 1'-0"

00-GARAGE PLAN

KEYNOTES

- (01) ROLL UP GARAGE DOOR  
(02) TRENCH DRAIN

LEGEND

- CONCRETE WALL - SEE STRUCTURAL DRAWINGS  
8" CMU WALL - SEE STRUCTURAL DRAWINGS  
2 X 6 WD STUD WALL - SEE STRUCTURAL DRAWINGS  
2 X 4 WD STUD WALL - SEE STRUCTURAL DRAWINGS  
2-2 X 4 WD STUD WALL - SEE STRUCTURAL DRAWINGS  
1-HR RATED CONSTRUCTION  
2-HR RATED CONSTRUCTION
- "ENERGY STAR" COMPLIANT EXHAUST FAN CONTROLLED BY HUMIDISTAT; MIN 50 CFM  
SMOKE DETECTOR  
CARBON MONOXIDE DETECTOR

SHEET NOTES

**ARCHITECT:**  
Aaron Brumer & Assoc, Architects  
10999 Riverside Drive, Suite 300  
North Hollywood, CA 91602  
(310) 422-9234  
Email - aaron@aaronbrumer.com


**SURVEY:**  
M&G Civil Engineering & Land Surveying  
347 S. Robertson Blvd.  
Beverly Hills, CA 90211  
(310)-659-0871  
Email - info@mglandsur.com

**LANDSCAPE:**  
Savage Land Design  
680 Langsdorf Dr, Suite 202B  
Fullerton, Ca 92831  
(714)-878-0335  
Email - savagelanddesign@att.net

**PROJECT:**  
14-UNIT MULTIFAMILY DEVELOPMENT  
12761 Caswell Ave, Los Angeles, CA 90066


| ISSUE DATE  | DESCRIPTION             |
|-------------|-------------------------|
| 1 7/30/2021 | CITY PLANNING SUBMITTAL |
|             |                         |
|             |                         |
| ISSUE DATE | DESCRIPTION |
|------------|-------------|
|            |             |
|            |             |
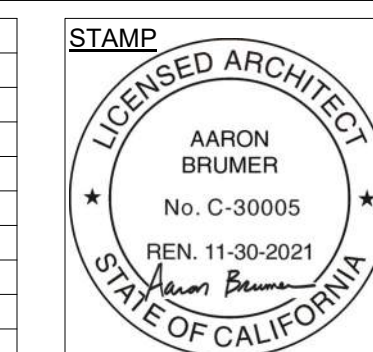

**DRAWING TITLE**  
GARAGE FLOOR PLAN

**A2-00**  
12761 CASWELL

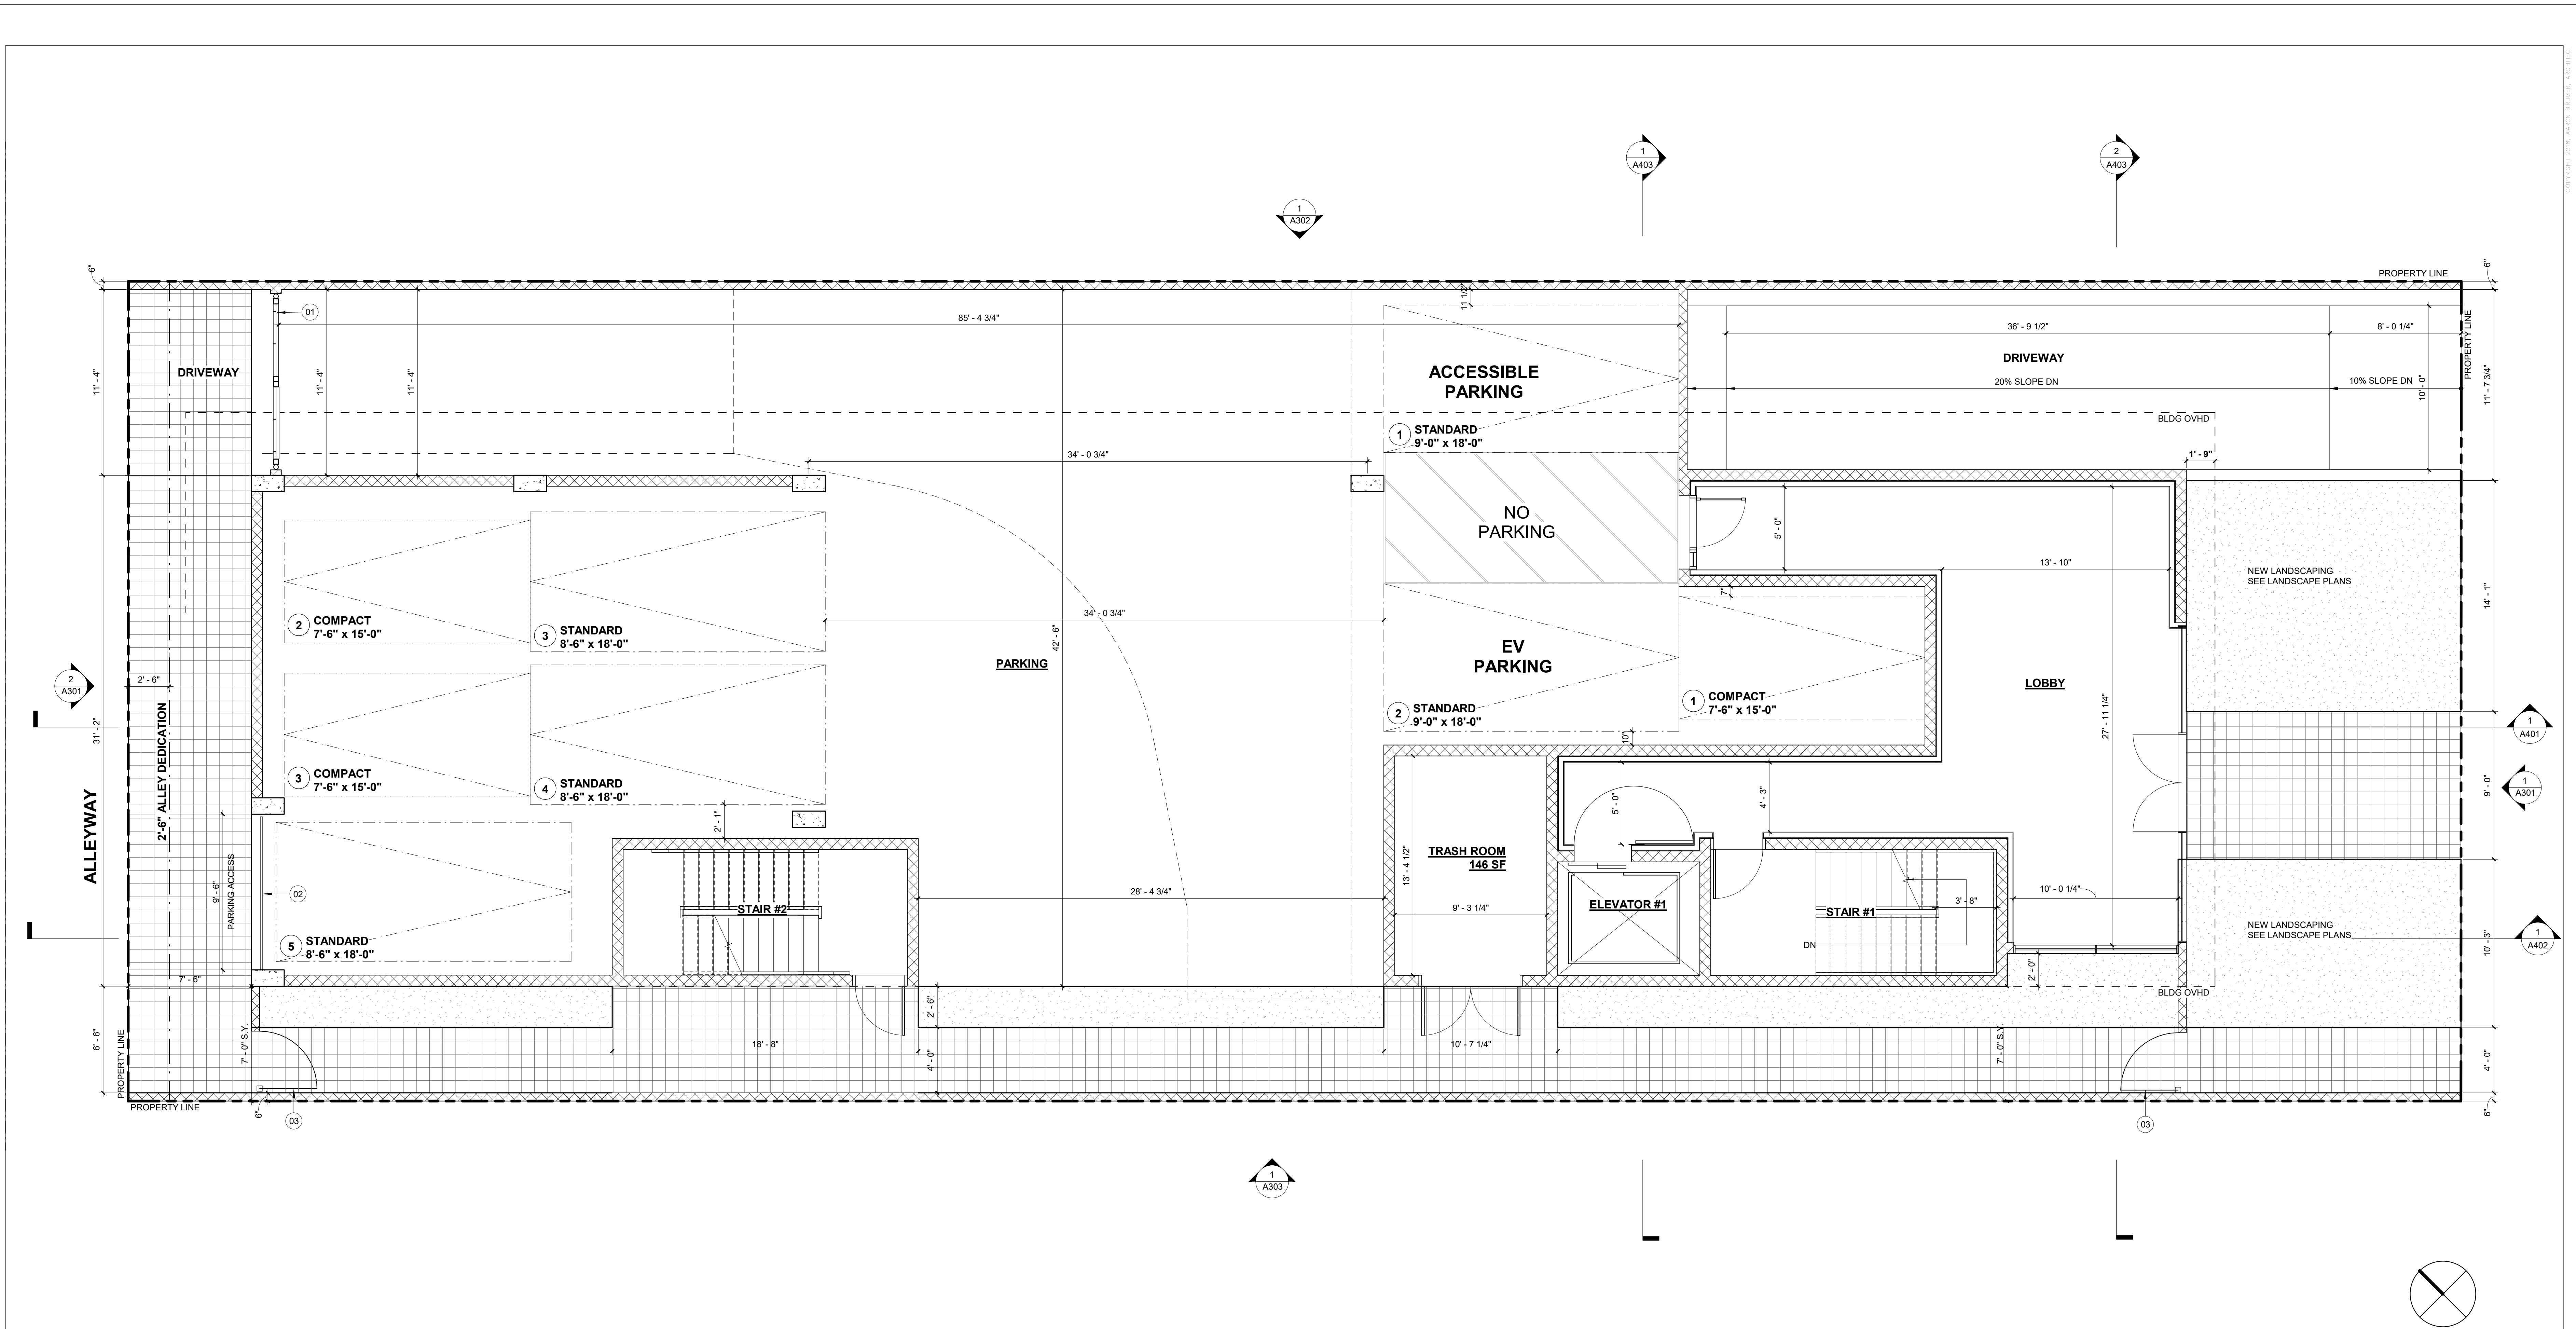

1 1ST-FLOOR PARKING PLAN  
1/4" = 1'-0"

- KEYNOTES**
- 01 DRIVEWAY GATE
  - 02 ROLL UP GARAGE DOOR
  - 03 PEDESTRIAN GATE

- LEGEND**
- CONCRETE WALL - SEE STRUCTURAL DRAWINGS
  - 8" CMU WALL - SEE STRUCTURAL DRAWINGS
  - 2 X 6 WD STUD WALL - SEE STRUCTURAL DRAWINGS
  - 2 X 4 WD STUD WALL - SEE STRUCTURAL DRAWINGS
  - 2-2 X 4 WD STUD WALL - SEE STRUCTURAL DRAWINGS
  - 1-HR RATED CONSTRUCTION
  - 2-HR RATED CONSTRUCTION
  - "ENERGY STAR" COMPLIANT EXHAUST FAN CONTROLLED BY HUMIDISTAT; MIN 50 CFM
  - S SMOKE DETECTOR
  - CM CARBON MONOXIDE DETECTOR

**SHEET NOTES**

**ARCHITECT:**  
Aaron Brumer & Assoc, Architects  
10999 Riverside Drive, Suite 300  
North Hollywood, CA 91602  
(310) 422-9234  
Email - aaron@aaronbrumer.com

**SURVEY:**  
M&G Civil Engineering & Land Surveying  
347 S. Robertson Blvd.  
Beverly Hills, CA 90211  
(310)-659-0871  
Email - info@mglandsur.com

**LANDSCAPE:**  
Savage Land Design  
680 Langsdorf Dr, Suite 202B  
Fullerton, Ca 92831  
(714)-878-0335  
Email - savagelanddesign@att.net

**PROJECT:**  
14-UNIT MULTIFAMILY DEVELOPMENT  
12761 Caswell Ave, Los Angeles, CA 90066

| ISSUE | DATE      | DESCRIPTION             |
|-------|-----------|-------------------------|
| 1     | 7/30/2021 | CITY PLANNING SUBMITTAL |
|       |           |                         |
|       |           |                         |
| ISSUE | DATE | DESCRIPTION |
|-------|------|-------------|
|       |      |             |
|       |      |             |
STAMP

LICENSED ARCHITECT

AARON BRUMER

No. C-30005

REN. 11-30-2021


STATE OF CALIFORNIA

DRAWING TITLE

1ST FLOOR PLAN

A2-01

12761 CASWELL

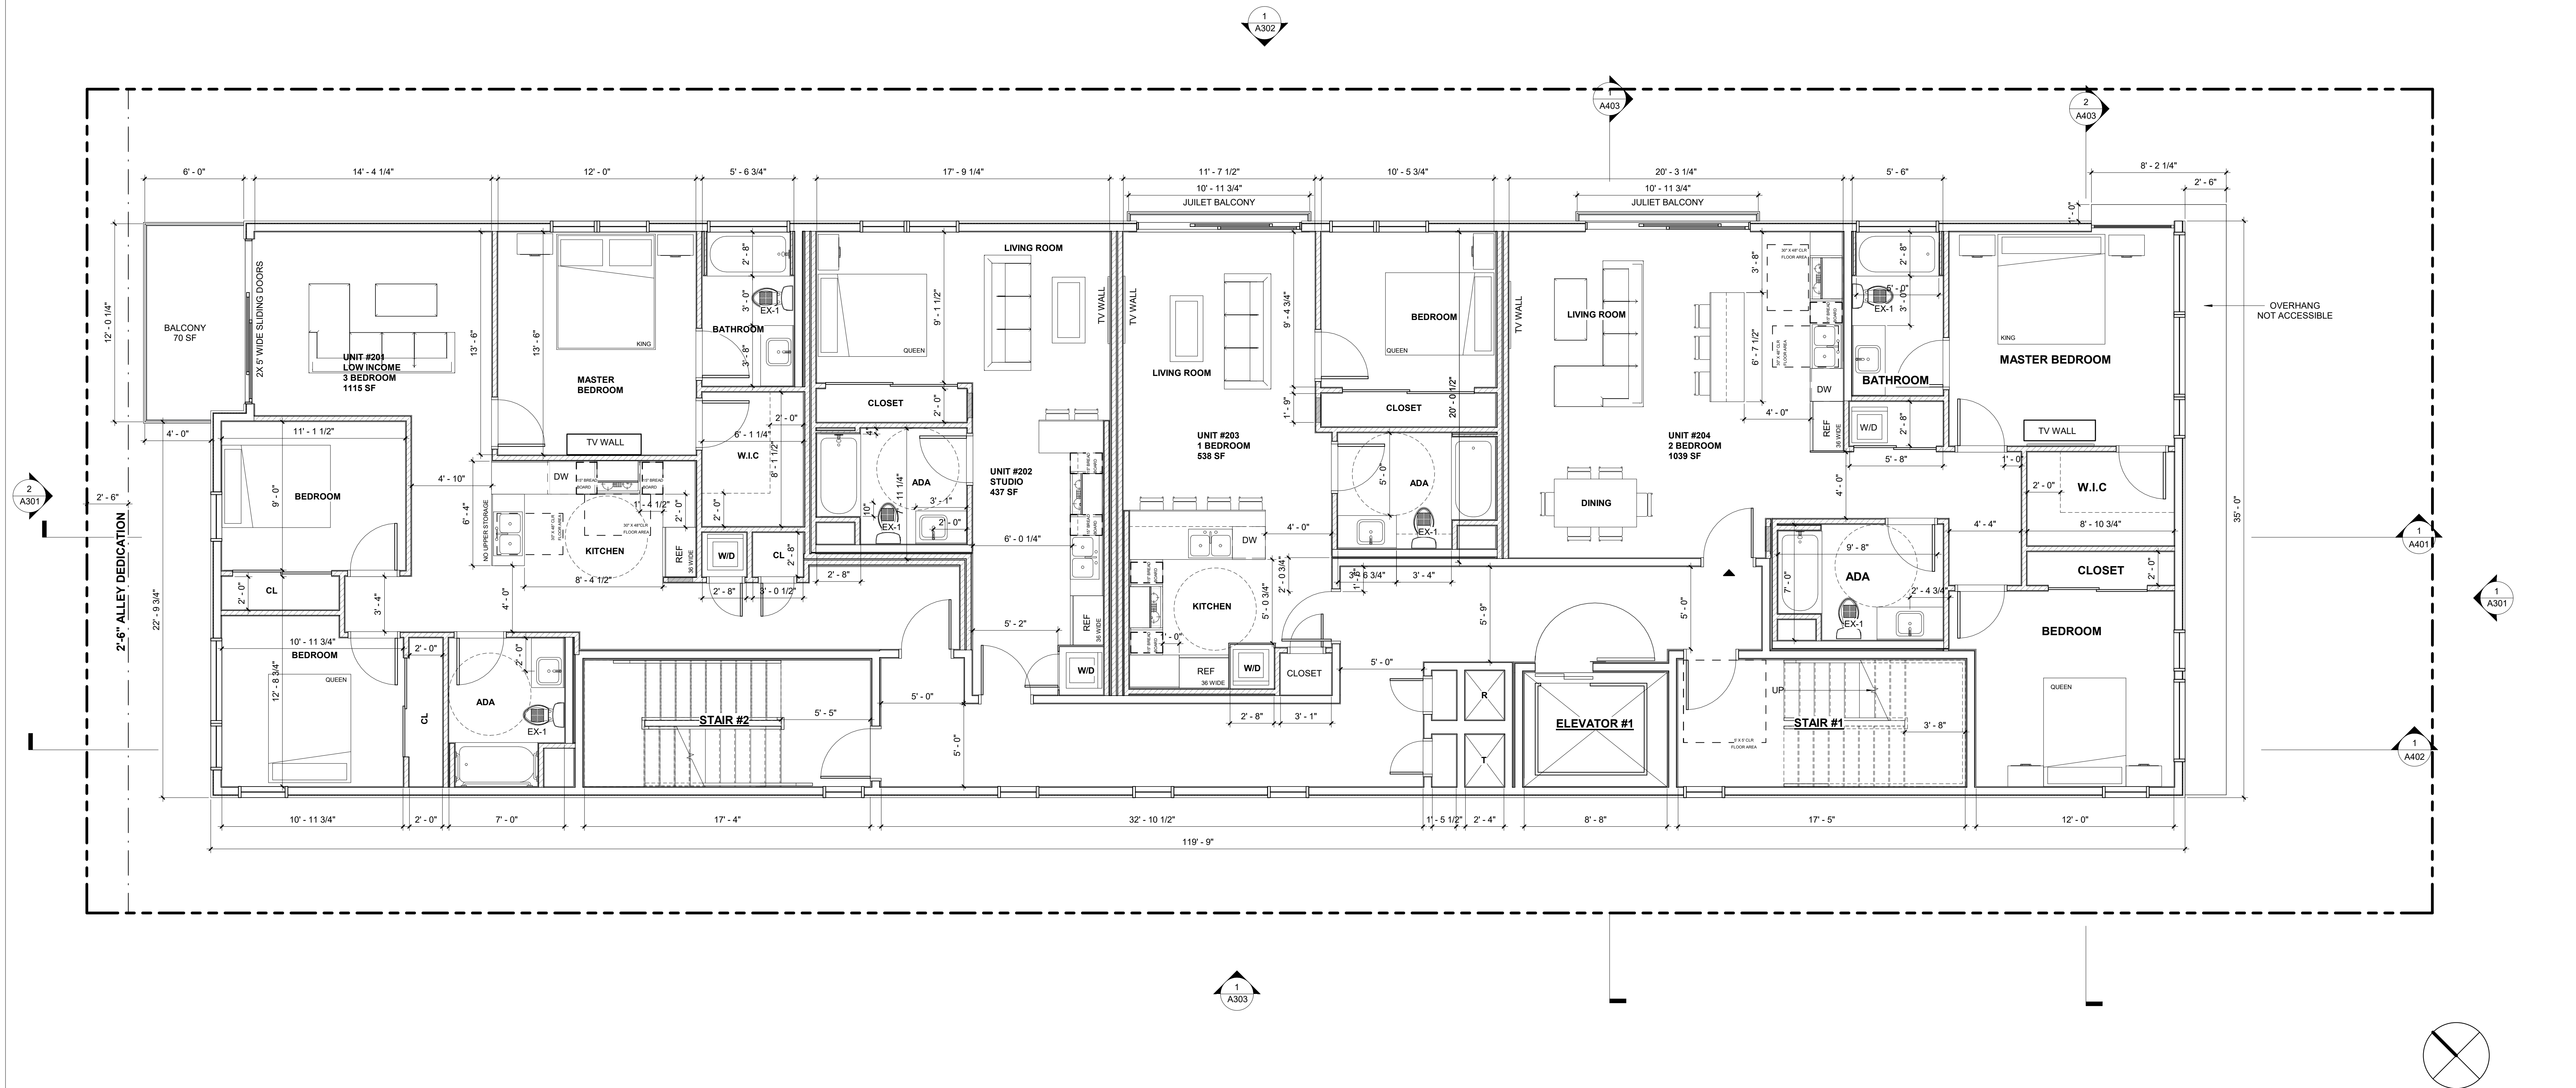

1 2ND-FLOOR PLAN  
1/4" = 1'-0"

**KEYNOTES**

**LEGEND**

|  |                                                 |  |                                                                             |
|--|-------------------------------------------------|--|-----------------------------------------------------------------------------|
|  | CONCRETE WALL-<br>SEE STRUCTURAL DRAWINGS       |  | "ENERGY STAR" COMPLIANT EXHAUST FAN<br>CONTROLLED BY HUMIDISTAT; MIN 50 CFM |
|  | 8" CMU WALL-<br>SEE STRUCTURAL DRAWINGS         |  | SMOKE DETECTOR                                                              |
|  | 2 X 6 WD STUD WALL-<br>SEE STRUCTURAL DRAWINGS  |  | CARBON MONOXIDE DETECTOR                                                    |
|  | 2 X 4 WD STUD WALL-<br>SEE STRUCTURAL DRAWINGS  |  |                                                                             |
|  | 2-2 X 4 WD STUD WALL<br>SEE STRUCTURAL DRAWINGS |  |                                                                             |
|  | 1-HR RATED CONSTRUCTION                         |  |                                                                             |
|  | 2-HR RATED CONSTRUCTION                         |  |                                                                             |

**SHEET NOTES**

**ARCHITECT:**  
Aaron Brumer & Assoc, Architects  
10999 Riverside Drive, Suite 300  
North Hollywood, CA 91602  
(310) 422-9234  
Email - aaron@aaronbrumer.com


**SURVEY:**  
M&G Civil Engineering & Land Surveying  
347 S. Robertson Blvd.  
Beverly Hills, CA 90211  
(310)-659-0871  
Email - info@mglandsur.com

**LANDSCAPE:**  
Savage Land Design  
680 Langsdorf Dr, Suite 202B  
Fullerton, Ca 92831  
(714)-878-0335  
Email - savagelanddesign@att.net

**PROJECT:**  
14-UNIT MULTIFAMILY DEVELOPMENT  
12761 Caswell Ave, Los Angeles, CA 90066


| ISSUE DATE  | DESCRIPTION             |
|-------------|-------------------------|
| 1 7/30/2021 | CITY PLANNING SUBMITTAL |
|             |                         |
|             |                         |
| ISSUE DATE | DESCRIPTION |
|------------|-------------|
|            |             |
|            |             |
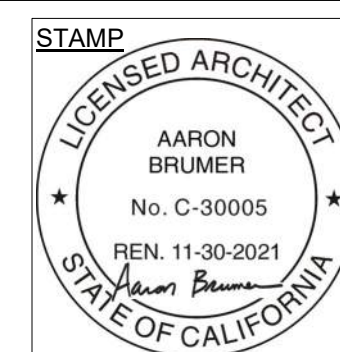

**DRAWING TITLE**  
2ND FLOOR PLAN

**A2-02**  
12761 CASWELL

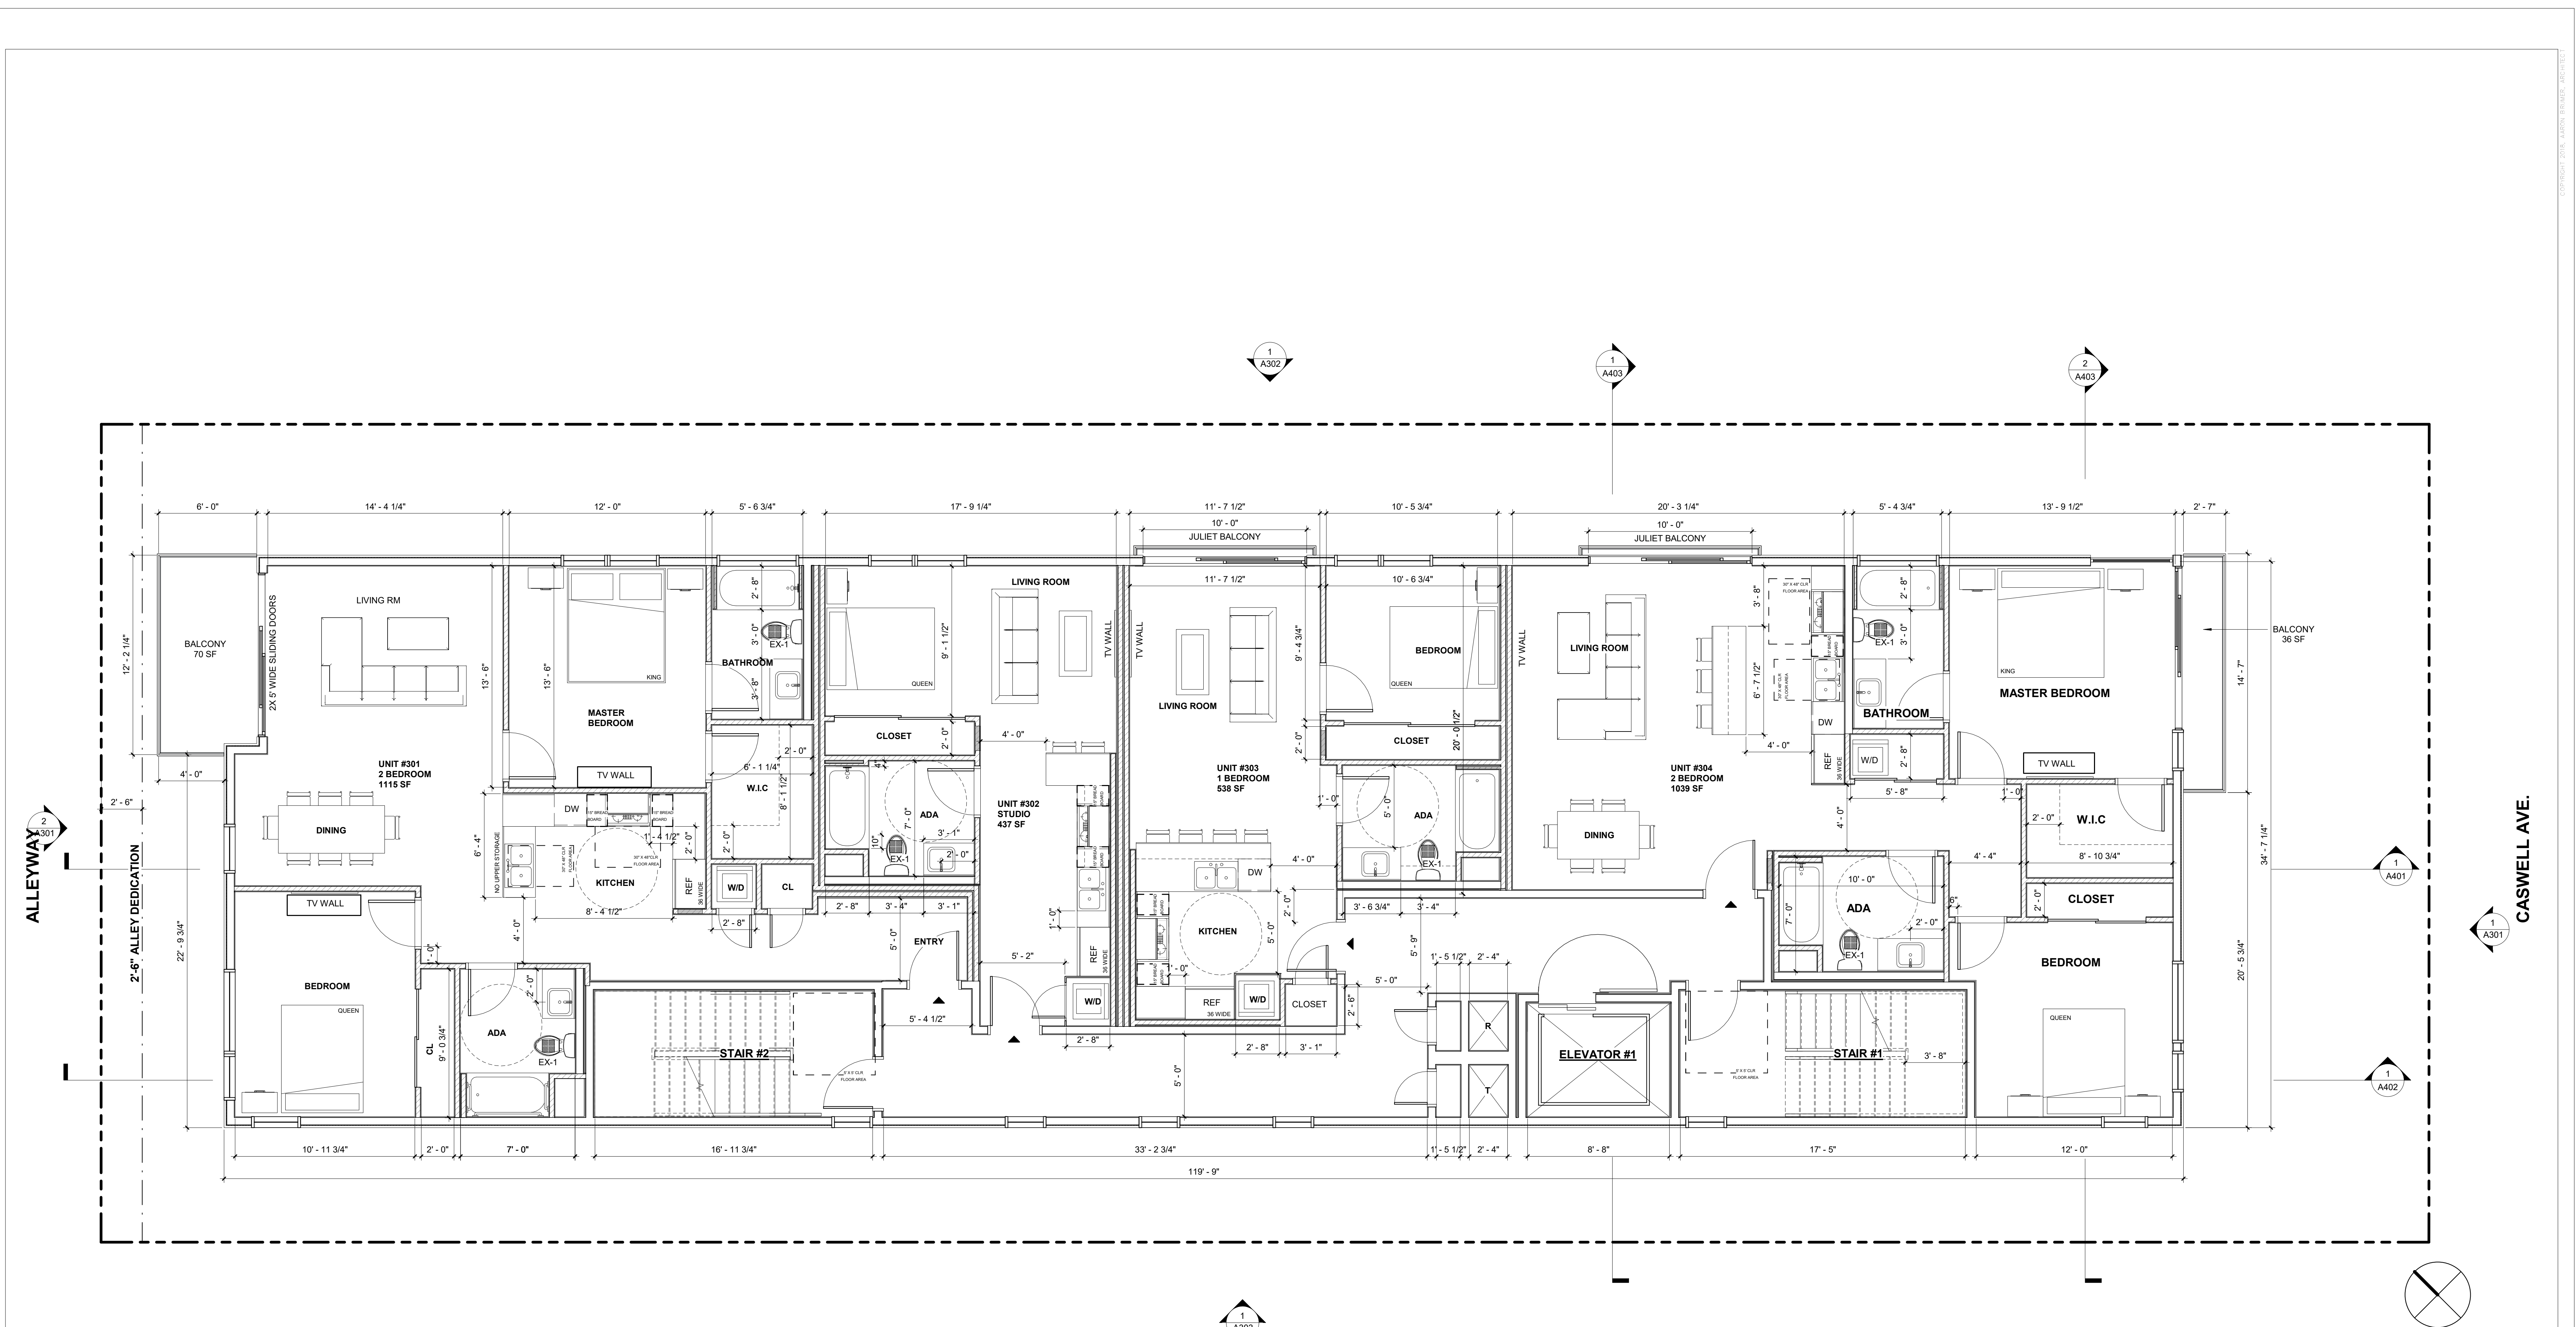

1  
1/4" = 1'-0"

3RD-FLOOR PLAN

| KEYNOTES |  |
|----------|--|
|          |  |

| LEGEND |                                                                          |
|--------|--------------------------------------------------------------------------|
|        | CONCRETE WALL - SEE STRUCTURAL DRAWINGS                                  |
|        | 8" CMU WALL - SEE STRUCTURAL DRAWINGS                                    |
|        | 2 X 6 WD STUD WALL - SEE STRUCTURAL DRAWINGS                             |
|        | 2 X 4 WD STUD WALL - SEE STRUCTURAL DRAWINGS                             |
|        | 2 X 2 X 4 WD STUD WALL - SEE STRUCTURAL DRAWINGS                         |
|        | 1-HR RATED CONSTRUCTION                                                  |
|        | 2-HR RATED CONSTRUCTION                                                  |
|        | "ENERGY STAR" COMPLIANT EXHAUST FAN CONTROLLED BY HUMIDISTAT, MIN 50 CFM |
|        | SMOKE DETECTOR                                                           |
|        | CARBON MONOXIDE DETECTOR                                                 |

| SHEET NOTES |  |
|-------------|--|
|             |  |

**ARCHITECT:**  
Aaron Brumer & Assoc. Architects  
10999 Riverside Drive, Suite 300  
North Hollywood, CA 91602  
(310) 422-9234  
Email - aaron@aaronbrumer.com

**SURVEY:**  
M&G Civil Engineering & Land Surveying  
347 S. Robertson Blvd.  
Beverly Hills, CA 90211  
(310)-659-0871  
Email - info@mglandsur.com

**LANDSCAPE:**  
Savage Land Design  
680 Langsdorf Dr, Suite 202B  
Fullerton, Ca 92831  
(714)-878-0335  
Email - savagelanddesign@att.net

**PROJECT:**  
14-UNIT MULTIFAMILY DEVELOPMENT  
12761 Caswell Ave, Los Angeles, CA 90066


| ISSUE DATE  | DESCRIPTION             |
|-------------|-------------------------|
| 1 7/30/2021 | CITY PLANNING SUBMITTAL |
|             |                         |
|             |                         |
| ISSUE DATE | DESCRIPTION |
|------------|-------------|
|            |             |
|            |             |
**STAMP**  
LICENSED ARCHITECT  
AARON BRUMER  
No. C-30005  
PEN. 11-30-2021  
STATE OF CALIFORNIA

**DRAWING TITLE**  
3RD FLOOR PLAN

**A2-03**  
12761 CASWELL

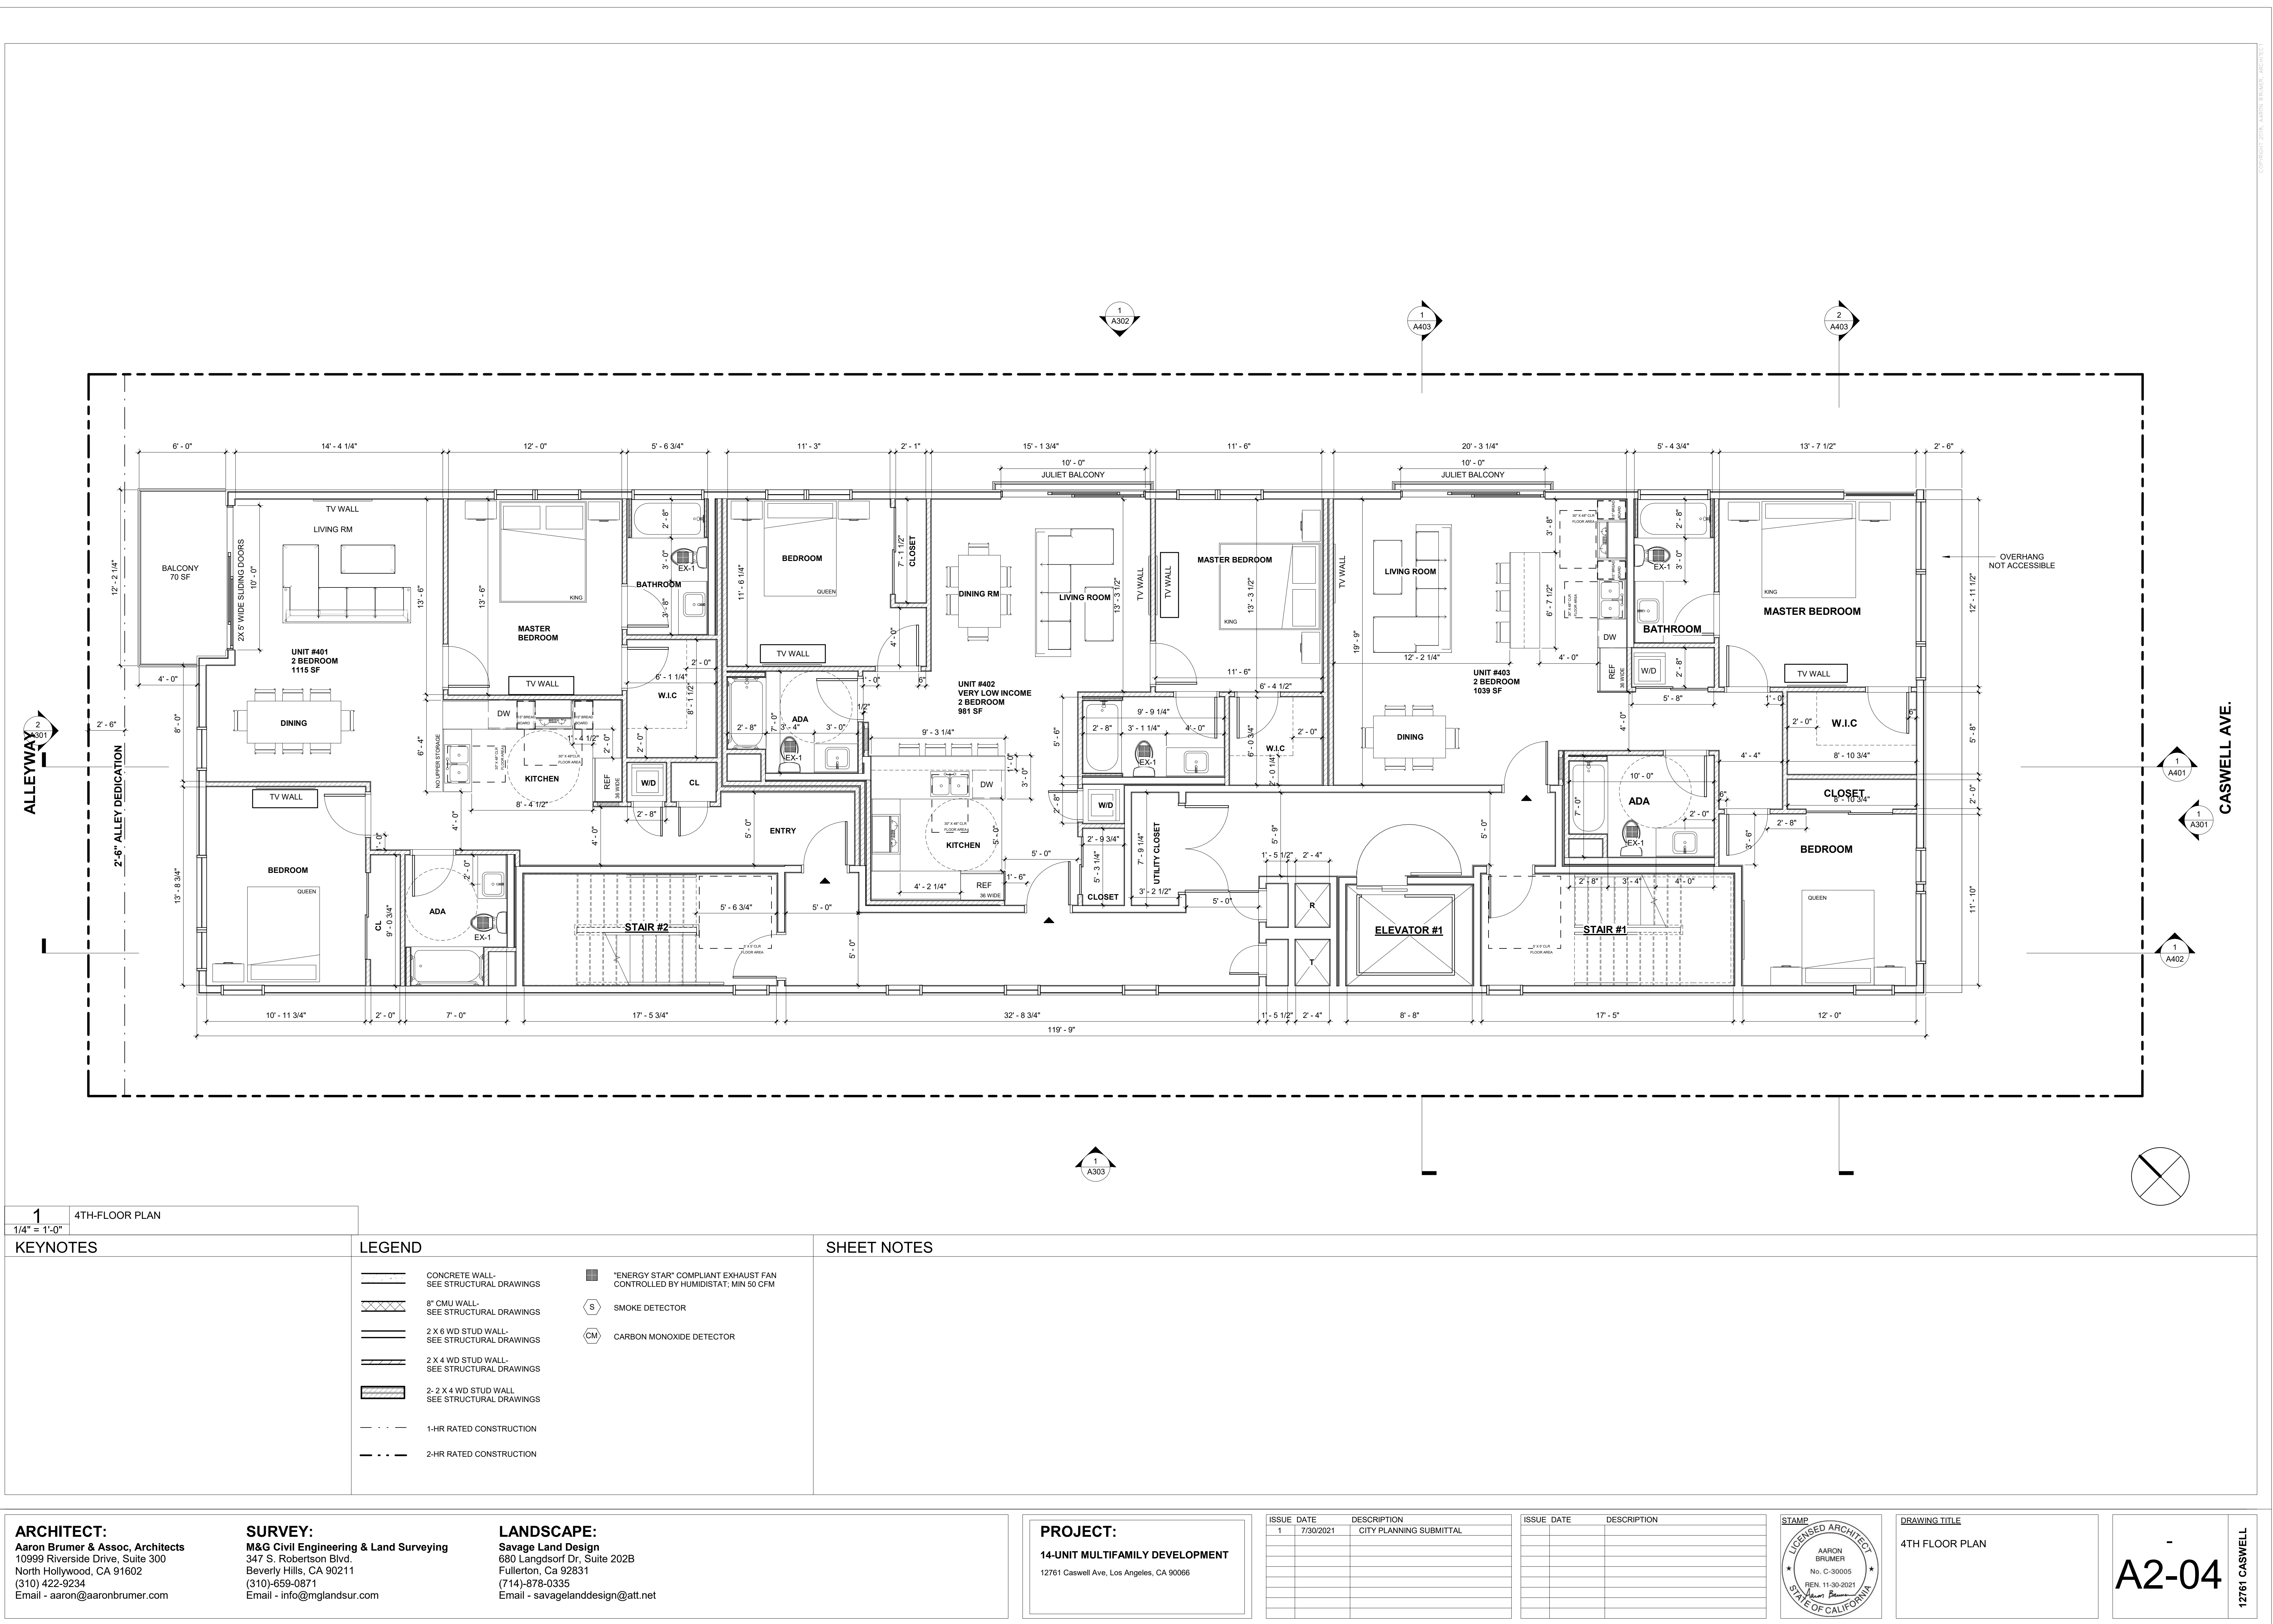

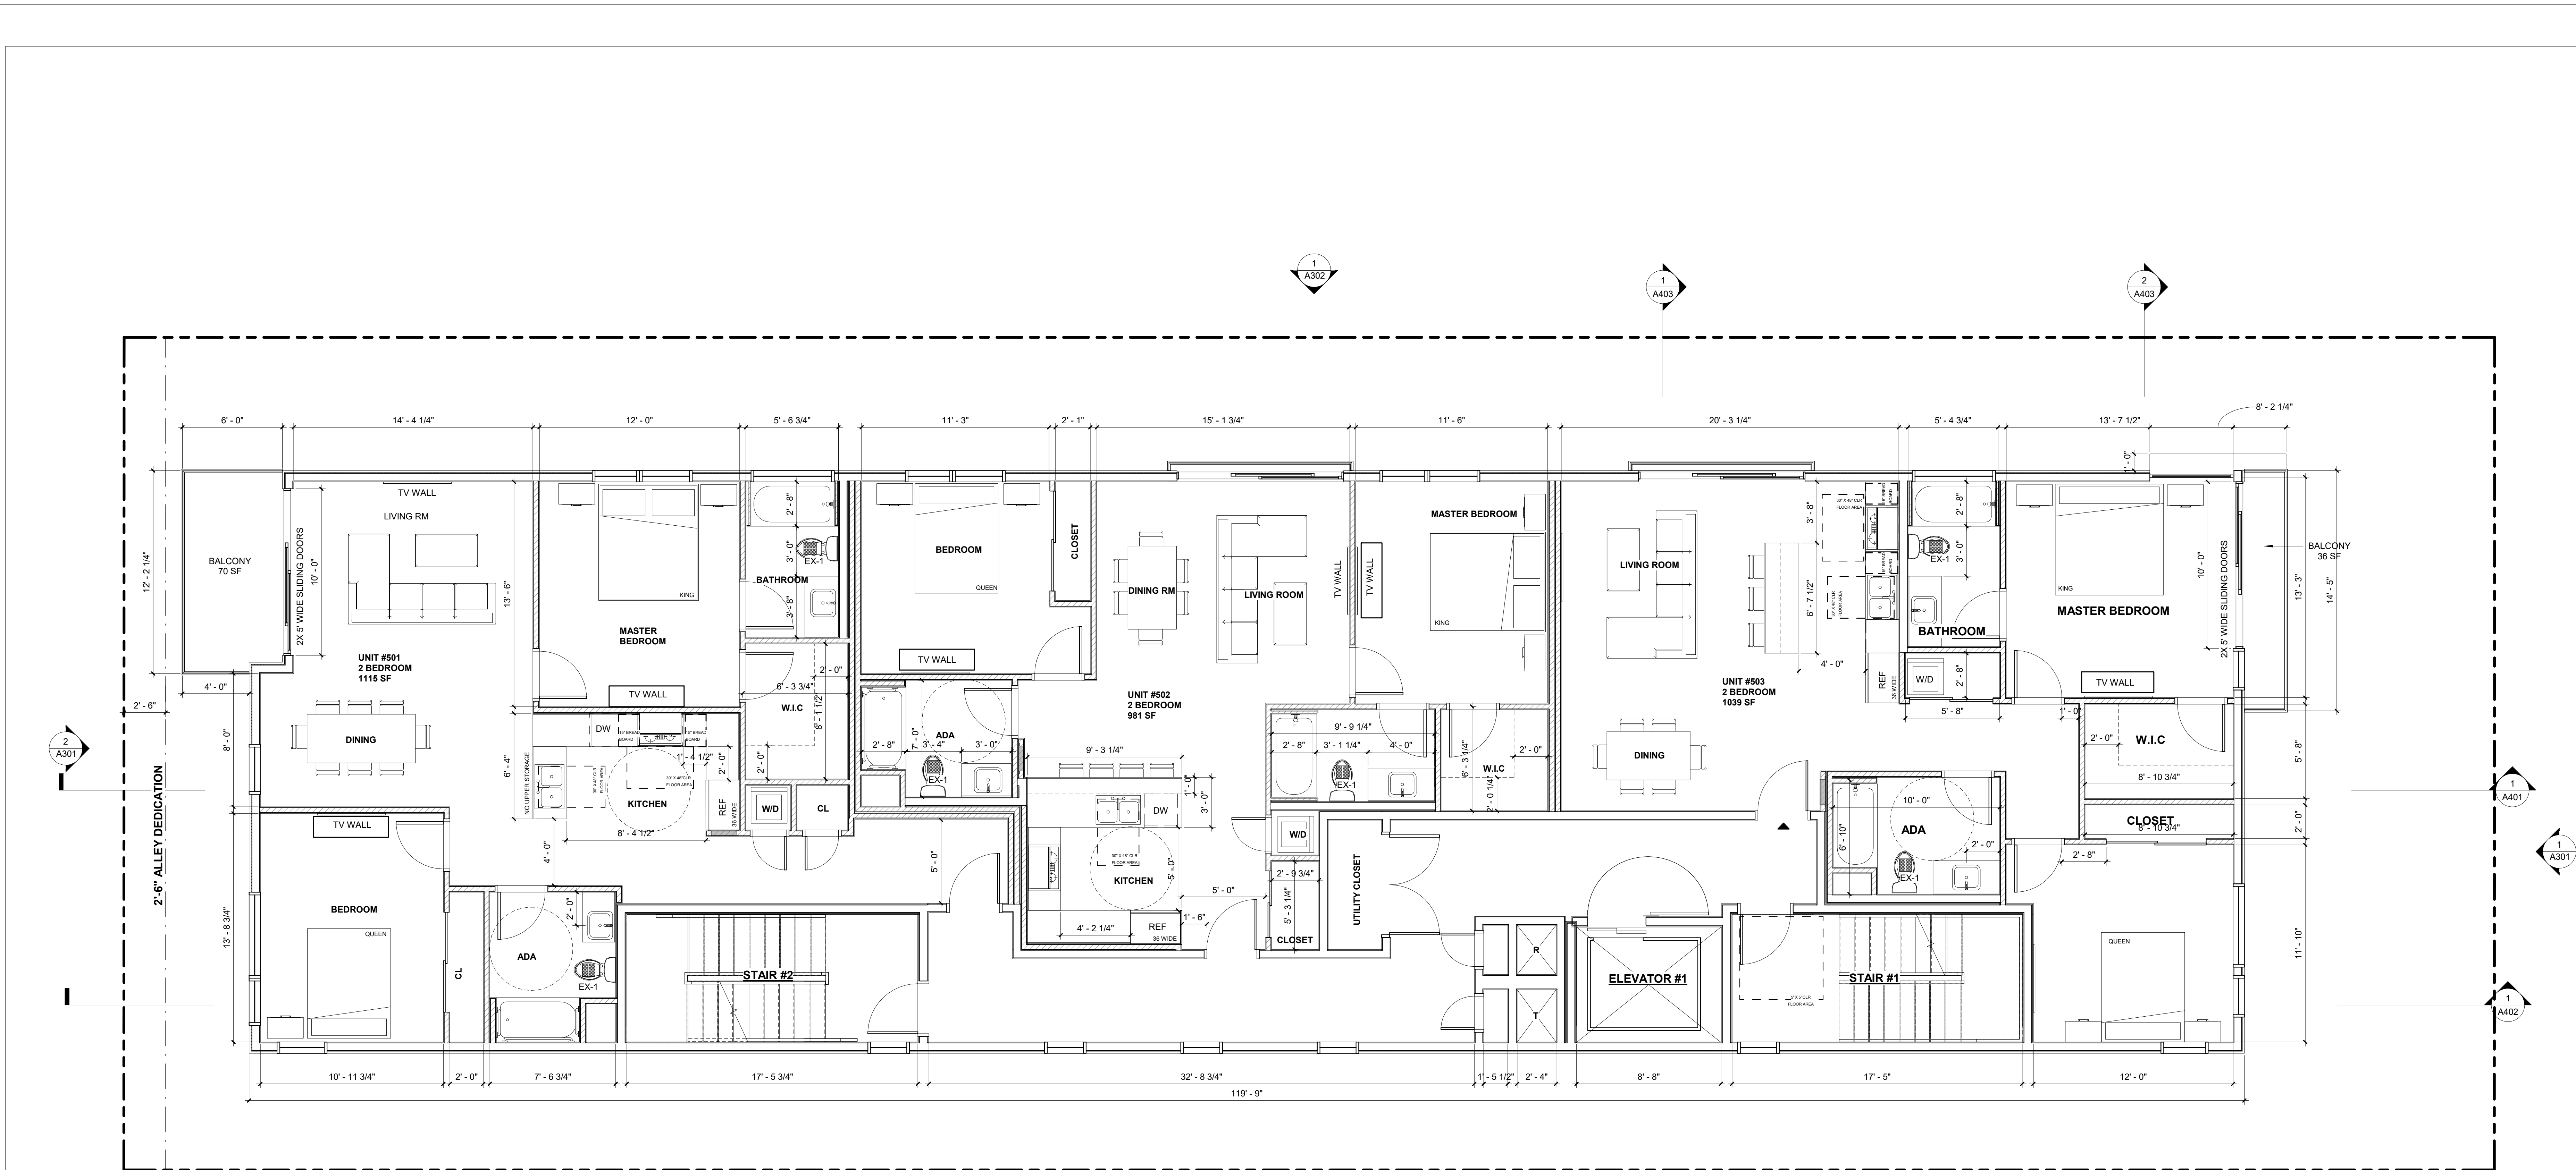

1 5TH-FLOOR PLAN  
1/4" = 1'-0"

| KEYNOTES | LEGEND   | SHEET NOTES |
|----------|---|-------------|
|          | <div><div><div><div></div><div>CONCRETE WALL-<br/>SEE STRUCTURAL DRAWINGS</div></div><div><div></div><div>8" CMU WALL-<br/>SEE STRUCTURAL DRAWINGS</div></div><div><div></div><div>2 X 6 WD STUD WALL-<br/>SEE STRUCTURAL DRAWINGS</div></div><div><div></div><div>2 X 4 WD STUD WALL-<br/>SEE STRUCTURAL DRAWINGS</div></div><div><div></div><div>2 - 2 X 4 WD STUD WALL-<br/>SEE STRUCTURAL DRAWINGS</div></div><div><div></div><div>1-HR RATED CONSTRUCTION</div></div><div><div></div><div>2-HR RATED CONSTRUCTION</div></div></div><div><div><div></div><div>"ENERGY STAR" COMPLIANT EXHAUST FAN<br/>CONTROLLED BY HUMIDISTAT, MIN 50 CFM</div></div><div><div></div><div>S SMOKE DETECTOR</div></div><div><div></div><div>CM CARBON MONOXIDE DETECTOR</div></div></div></div> |             |

**ARCHITECT:**  
Aaron Brumer & Assoc, Architects  
10999 Riverside Drive, Suite 300  
North Hollywood, CA 91602  
(310) 422-9234  
Email - aaron@aaronbrumer.com

**SURVEY:**  
M&G Civil Engineering & Land Surveying  
347 S. Robertson Blvd.  
Beverly Hills, CA 90211  
(310)-659-0871  
Email - info@mglandsur.com

**LANDSCAPE:**  
Savage Land Design  
680 Langsdorf Dr, Suite 202B  
Fullerton, Ca 92831  
(714)-878-0335  
Email - savagelanddesign@att.net

**PROJECT:**  
14-UNIT MULTIFAMILY DEVELOPMENT  
12761 Caswell Ave, Los Angeles, CA 90066

| ISSUE | DATE      | DESCRIPTION             |
|-------|-----------|-------------------------|
| 1     | 7/30/2021 | CITY PLANNING SUBMITTAL |
|       |           |                         |
|       |           |                         |
| ISSUE | DATE | DESCRIPTION |
|-------|------|-------------|
|       |      |             |
|       |      |             |
**STAMP**  
LICENSED ARCHITECT  
AARON BRUMER  
No. C-30005  
REN. 11-30-2021  
STATE OF CALIFORNIA

**DRAWING TITLE**  
5TH FLOOR PLAN

-

A2-05

12761 CASWELL

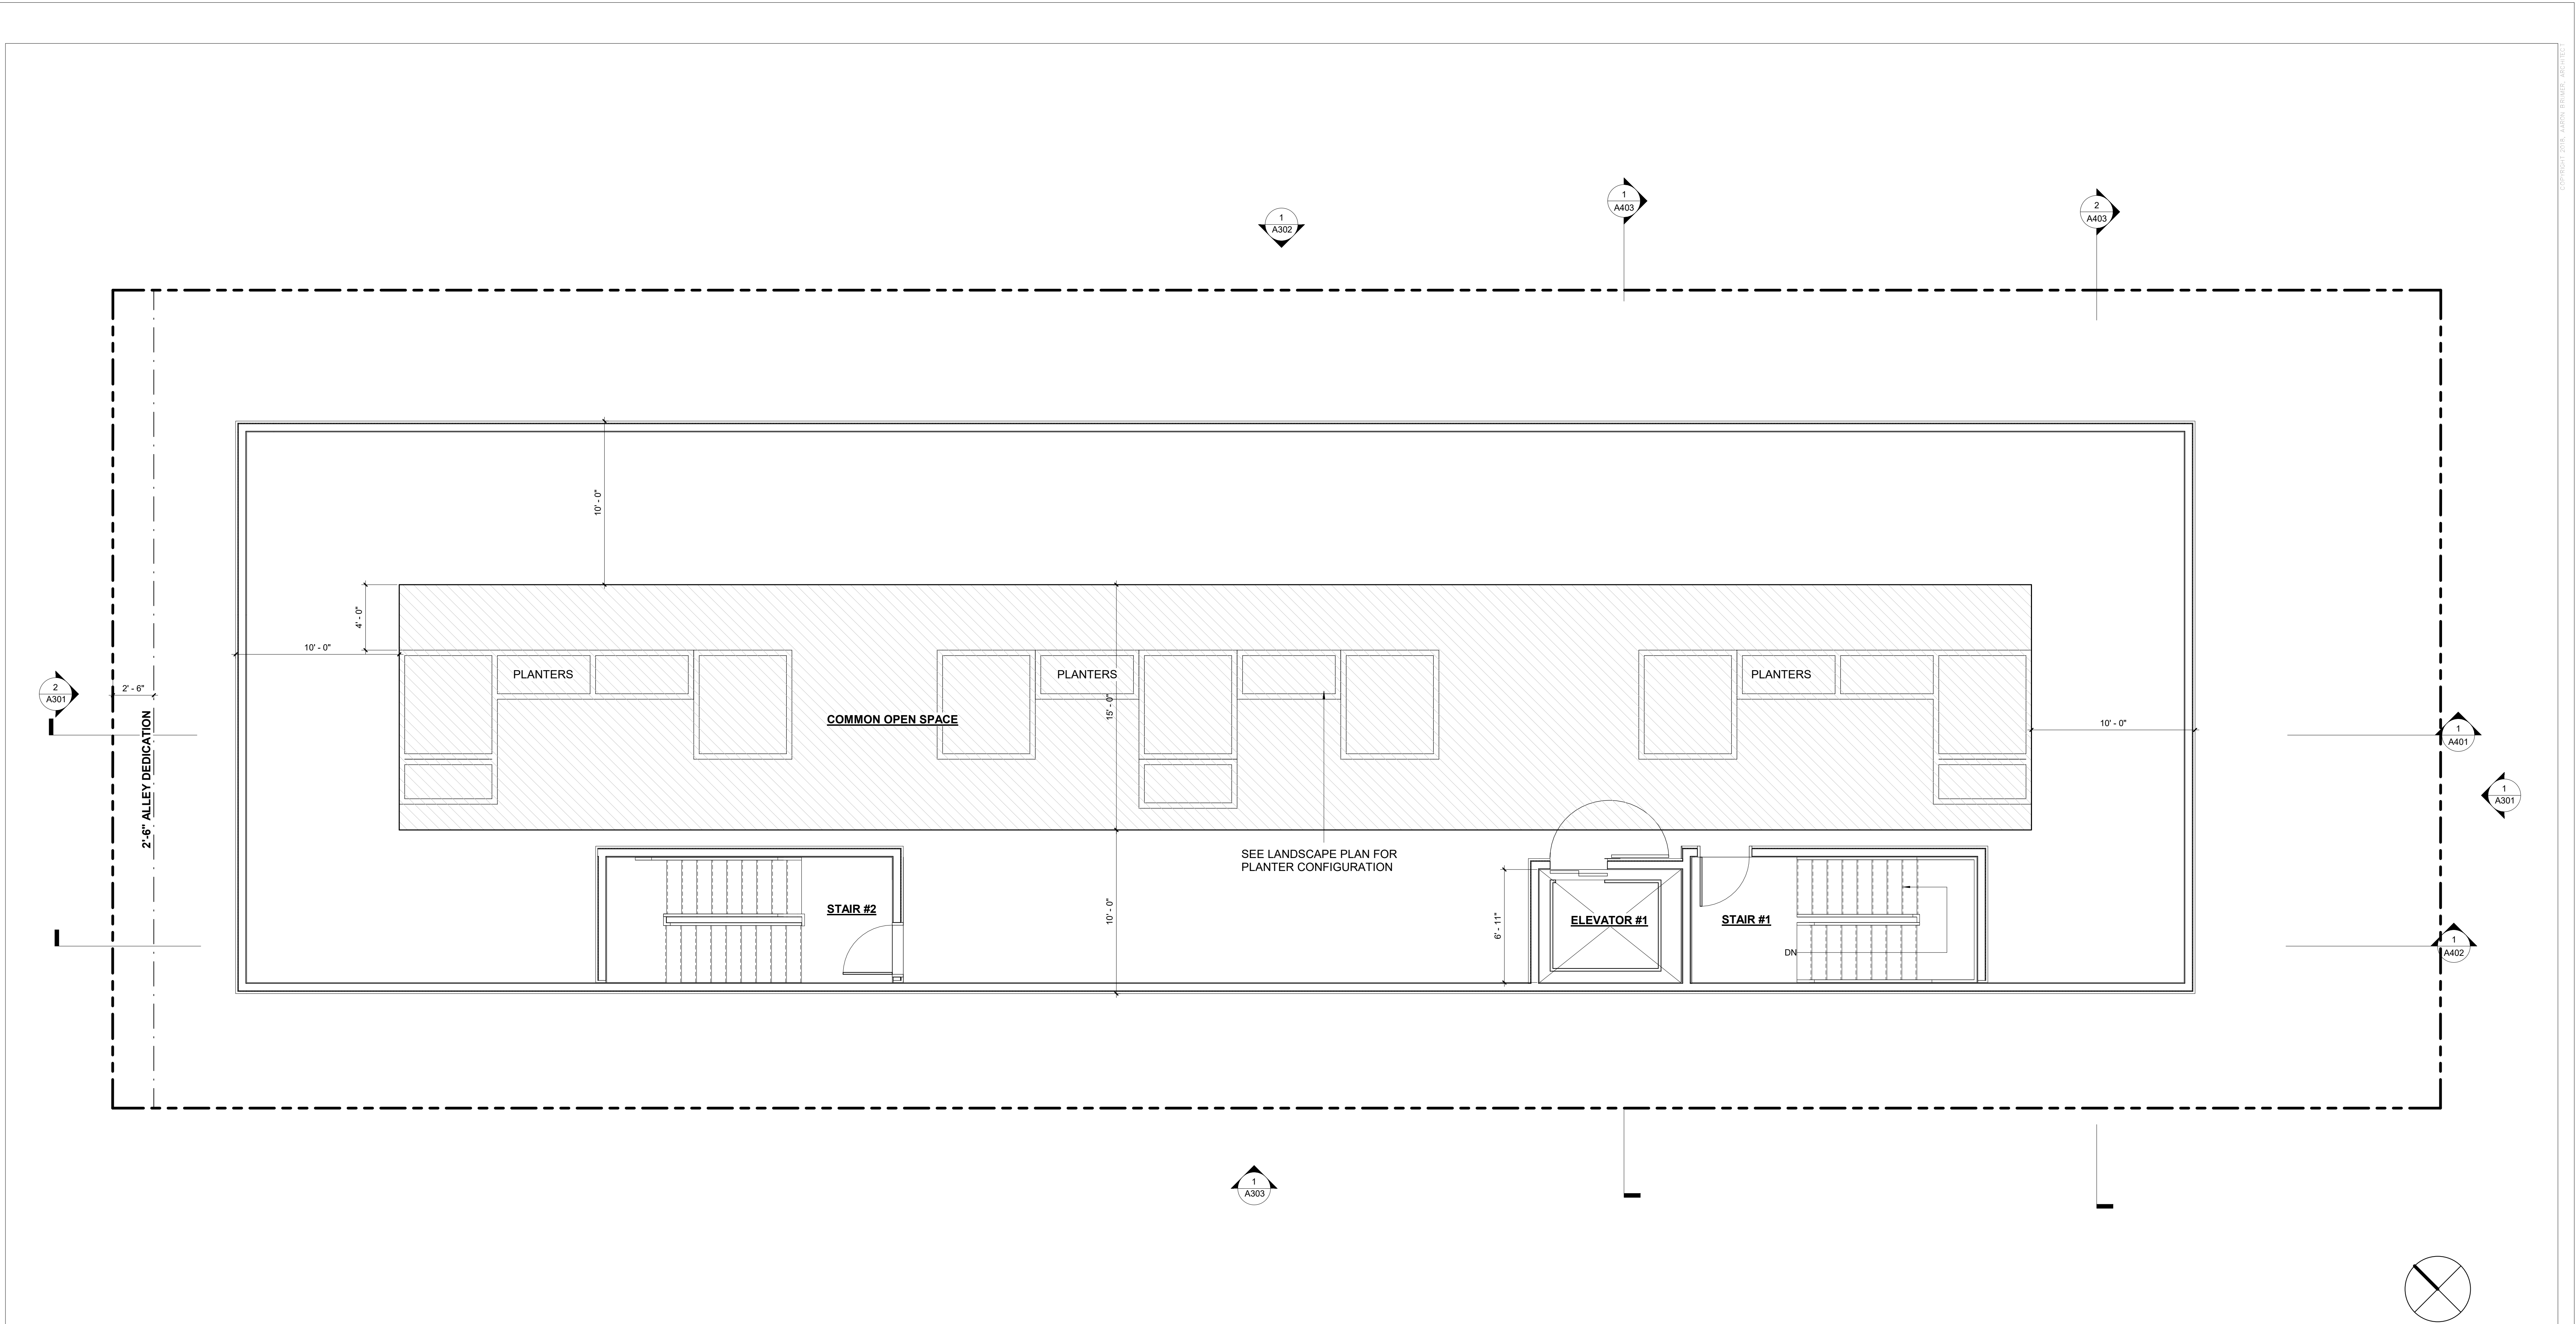

1 ROOF PLAN  
1/4" = 1'-0"

KEYNOTES

|        |                                                                             |
|--------|-----------------------------------------------------------------------------|
| LEGEND |                                                                             |
|        | CONCRETE WALL-<br>SEE STRUCTURAL DRAWINGS                                   |
|        | 8" CMU WALL-<br>SEE STRUCTURAL DRAWINGS                                     |
|        | 2 X 6 WD STUD WALL-<br>SEE STRUCTURAL DRAWINGS                              |
|        | 2 X 4 WD STUD WALL-<br>SEE STRUCTURAL DRAWINGS                              |
|        | 2- 2 X 4 WD STUD WALL<br>SEE STRUCTURAL DRAWINGS                            |
|        | 1-HR RATED CONSTRUCTION                                                     |
|        | 2-HR RATED CONSTRUCTION                                                     |
|        | "ENERGY STAR" COMPLIANT EXHAUST FAN<br>CONTROLLED BY HUMIDISTAT; MIN 50 CFM |
|        | SMOKE DETECTOR                                                              |
|        | CARBON MONOXIDE DETECTOR                                                    |

SHEET NOTES

**ARCHITECT:**  
Aaron Brumer & Assoc, Architects  
10999 Riverside Drive, Suite 300  
North Hollywood, CA 91602  
(310) 422-9234  
Email - aaron@aaronbrumer.com


**SURVEY:**  
M&G Civil Engineering & Land Surveying  
347 S. Robertson Blvd.  
Beverly Hills, CA 90211  
(310)-659-0871  
Email - info@mglandsur.com

**LANDSCAPE:**  
Savage Land Design  
680 Langdsorf Dr, Suite 202B  
Fullerton, Ca 92831  
(714)-878-0335  
Email - savagelanddesign@att.net

**PROJECT:**  
14-UNIT MULTIFAMILY DEVELOPMENT  
12761 Caswell Ave, Los Angeles, CA 90066

| ISSUE | DATE      | DESCRIPTION             |
|-------|-----------|-------------------------|
| 1     | 7/30/2021 | CITY PLANNING SUBMITTAL |
|       |           |                         |
|       |           |                         |
| ISSUE | DATE | DESCRIPTION |
|-------|------|-------------|
|       |      |             |
|       |      |             |
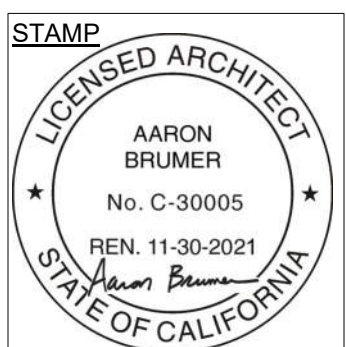

DRAWING TITLE  
ROOF PLAN



1 EAST EXTERIOR ELEVATION  
1/4" = 1'-0"

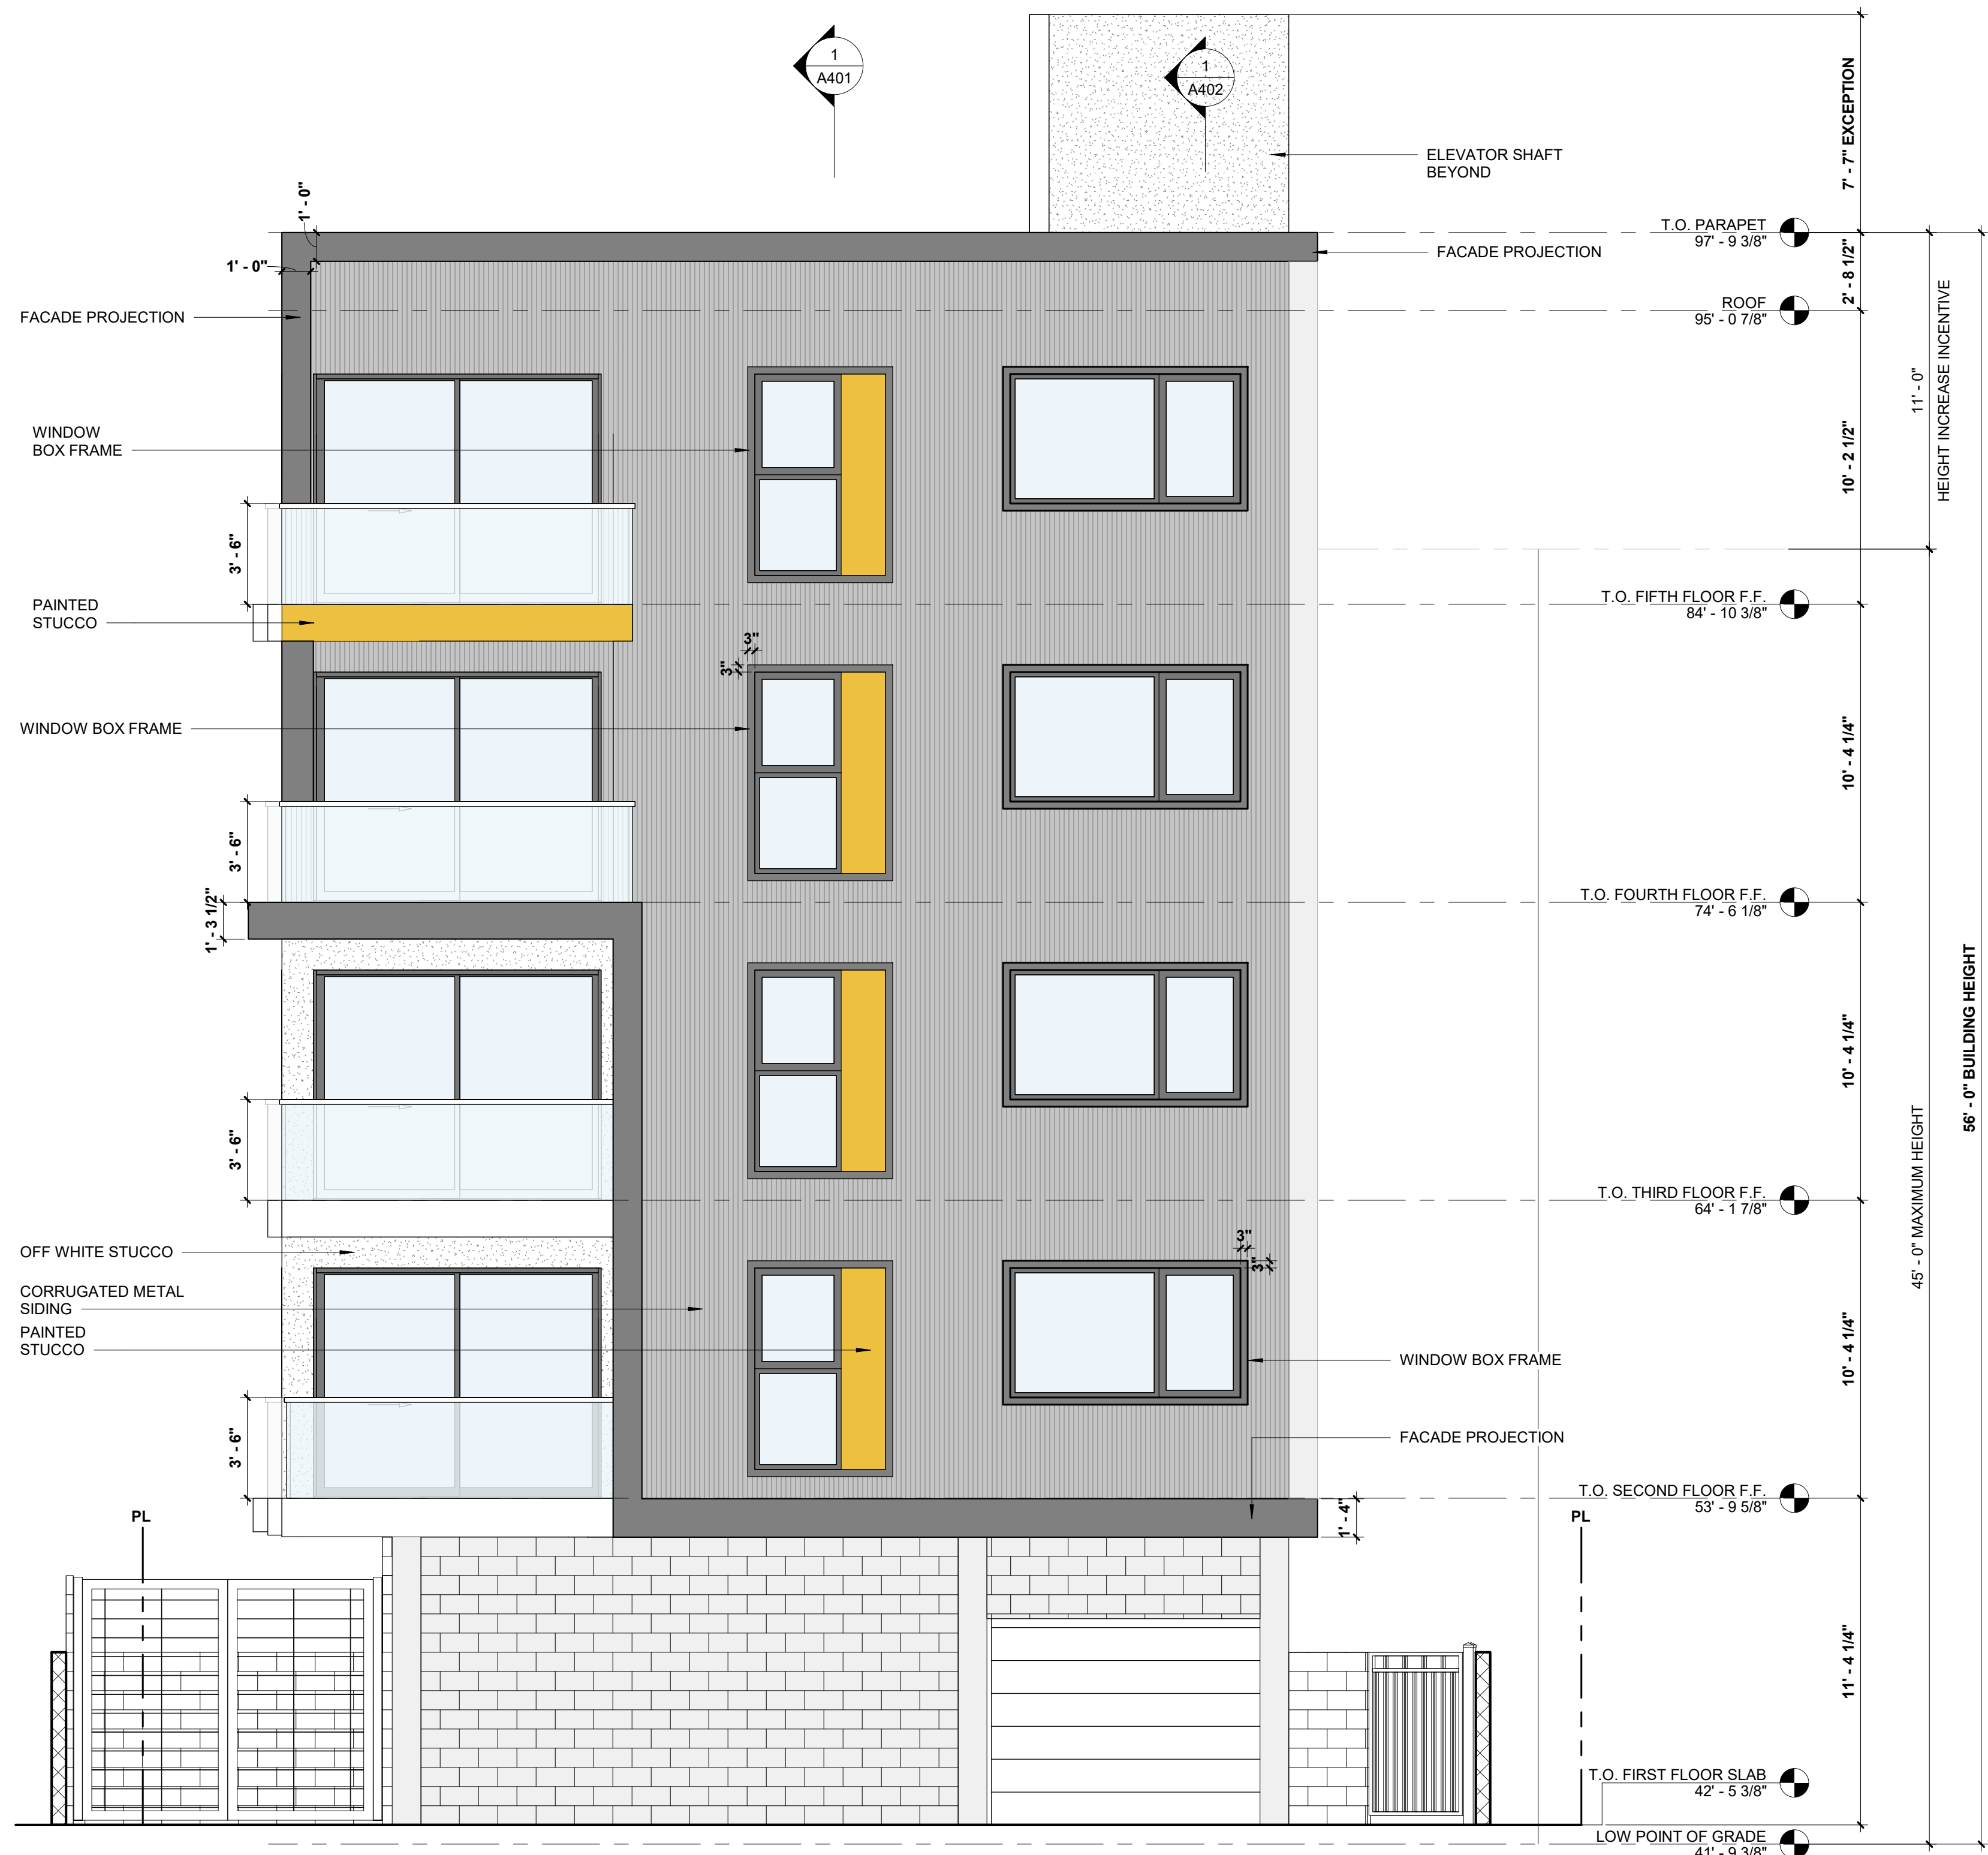

2 WEST EXTERIOR ELEVATION  
1/4" = 1'-0"

**ARCHITECT:**  
Aaron Brumer & Assoc, Architects  
10999 Riverside Drive, Suite 300  
North Hollywood, CA 91602  
(310) 422-9234  
Email - aaron@aaronbrumer.com


**SURVEY:**  
M&G Civil Engineering & Land Surveying  
347 S. Robertson Blvd.  
Beverly Hills, CA 90211  
(310)-659-0871  
Email - info@mglandsur.com

**LANDSCAPE:**  
Savage Land Design  
680 Langsdorf Dr, Suite 202B  
Fullerton, Ca 92831  
(714)-878-0335  
Email - savagelanddesign@att.net

**PROJECT:**  
14-UNIT MULTIFAMILY DEVELOPMENT  
12761 Caswell Ave, Los Angeles, CA 90066

| ISSUE DATE  | DESCRIPTION             |
|-------------|-------------------------|
| 1 7/30/2021 | CITY PLANNING SUBMITTAL |
|             |                         |
|             |                         |
| ISSUE DATE | DESCRIPTION |
|------------|-------------|
|            |             |
|            |             |
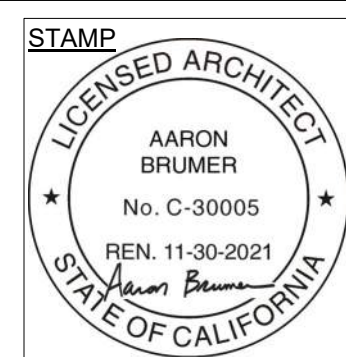

DRAWING TITLE  
ELEVATIONS

A301

12761 CASWELL

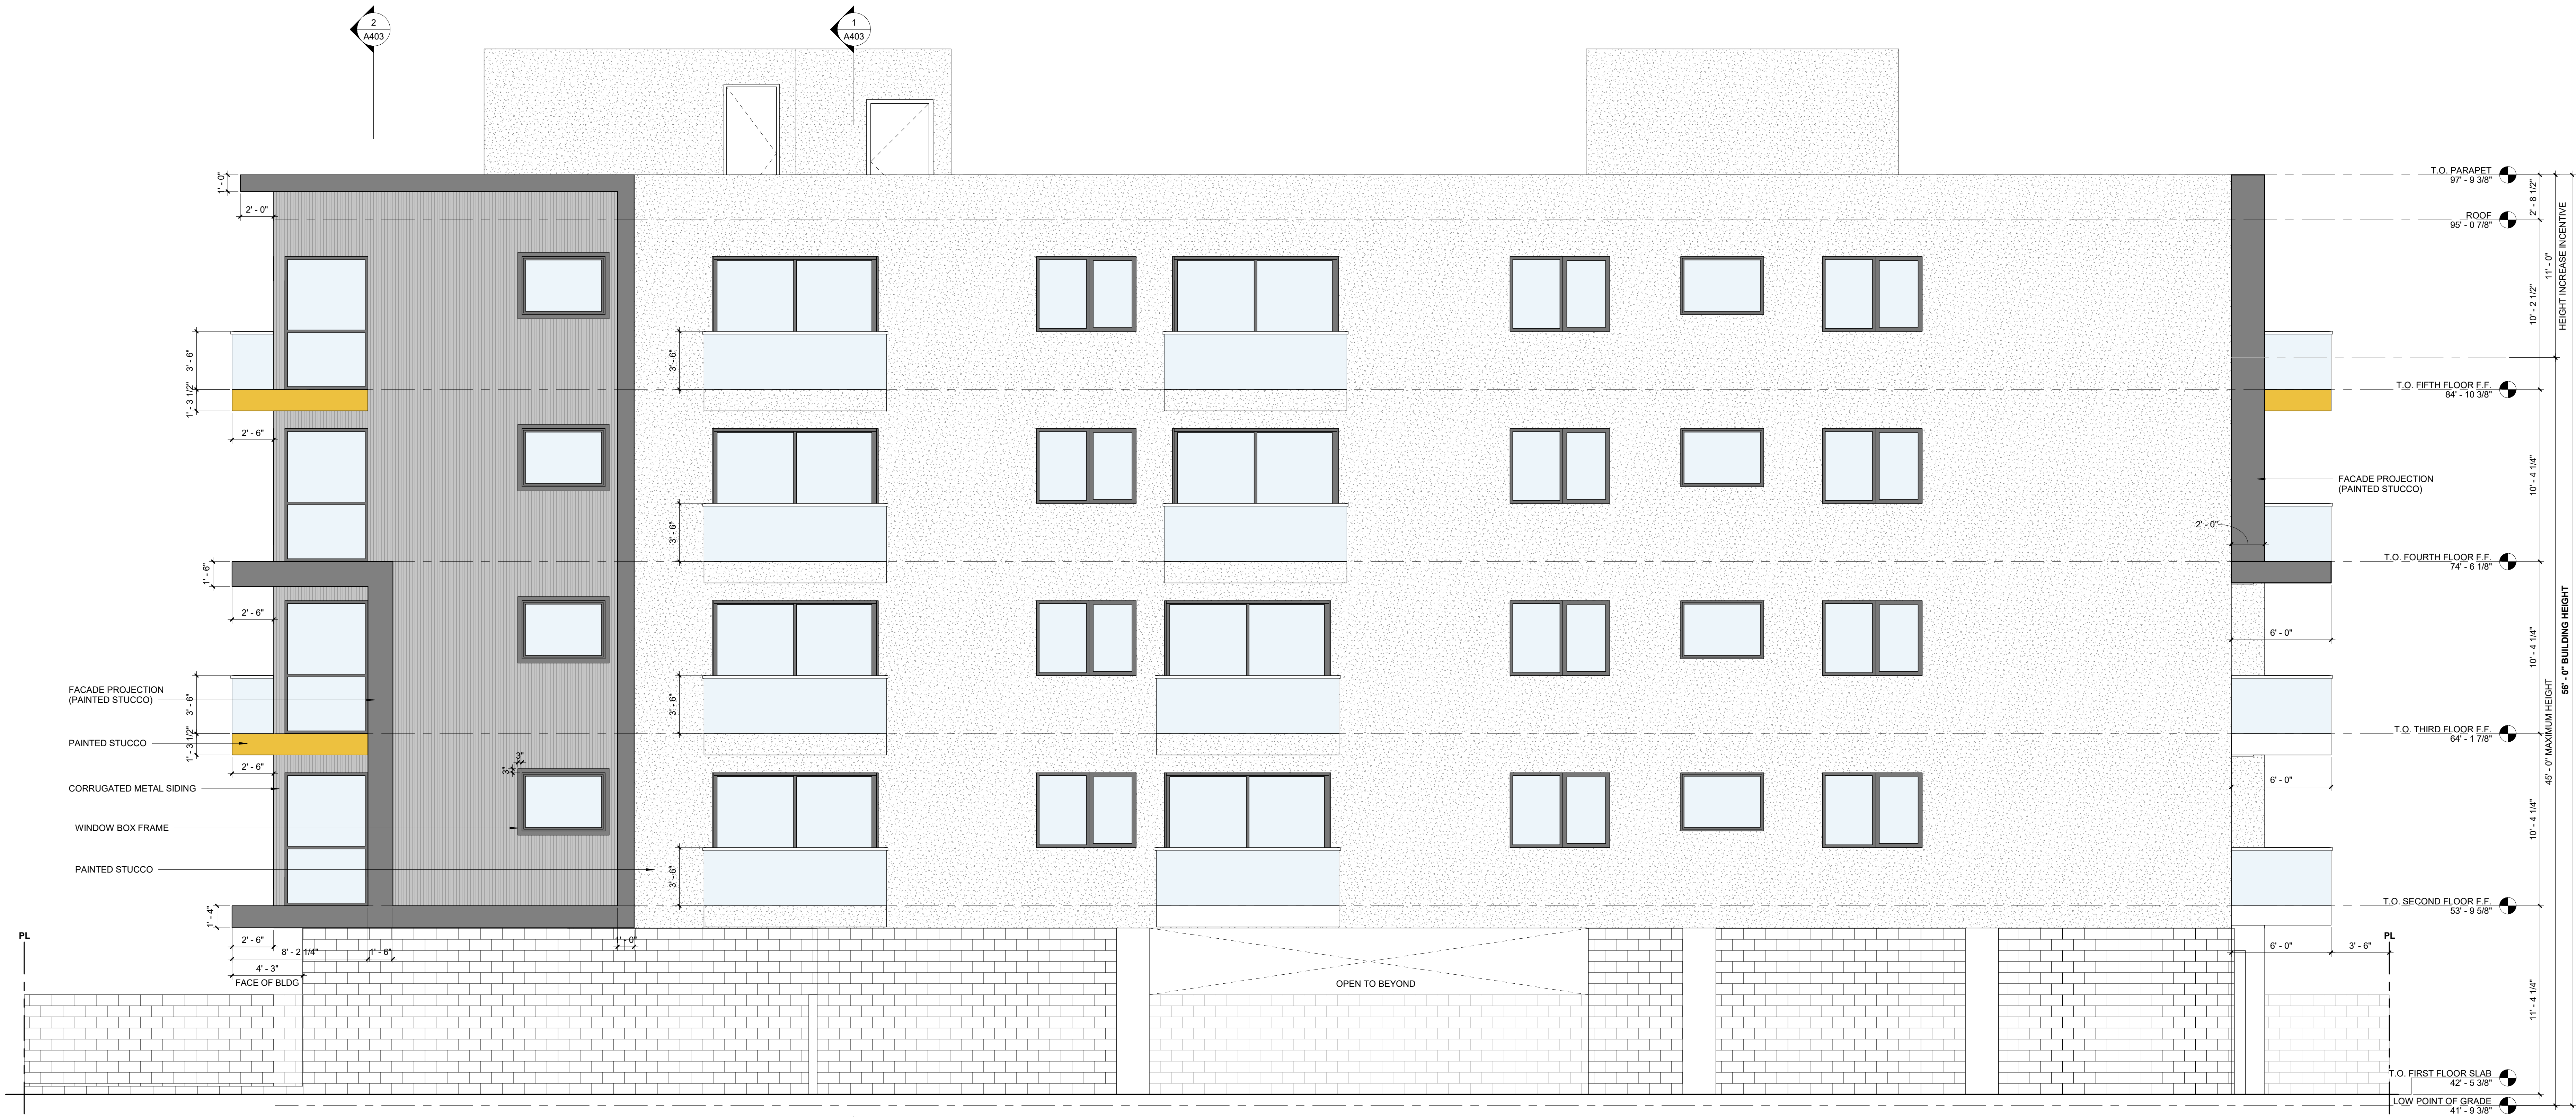

1 NORTH EXTERIOR ELEVATION  
1/4" = 1'-0"

**ARCHITECT:**  
Aaron Brumer & Assoc, Architects  
10999 Riverside Drive, Suite 300  
North Hollywood, CA 91602  
(310) 422-9234  
Email - aaron@aaronbrumer.com


**SURVEY:**  
M&G Civil Engineering & Land Surveying  
347 S. Robertson Blvd.  
Beverly Hills, CA 90211  
(310)-659-0871  
Email - info@mglansur.com

**LANDSCAPE:**  
Savage Land Design  
680 Langsdorf Dr, Suite 202B  
Fullerton, Ca 92831  
(714)-878-0335  
Email - savagelanddesign@att.net

**PROJECT:**  
14-UNIT MULTIFAMILY DEVELOPMENT  
12761 Caswell Ave, Los Angeles, CA 90066

| ISSUE | DATE      | DESCRIPTION             |
|-------|-----------|-------------------------|
| 1     | 7/30/2021 | CITY PLANNING SUBMITTAL |
|       |           |                         |
|       |           |                         |
| ISSUE | DATE | DESCRIPTION |
|-------|------|-------------|
|       |      |             |
|       |      |             |
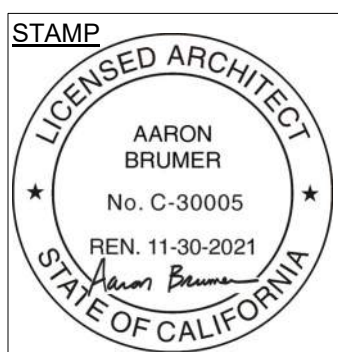

**DRAWING TITLE**  
ELEVATIONS

**A302**  
12761 CASWELL



1 SOUTH EXTERIOR ELEVATION  
1/4" = 1'-0"

**ARCHITECT:**  
Aaron Brumer & Assoc, Architects  
10999 Riverside Drive, Suite 300  
North Hollywood, CA 91602  
(310) 422-9234  
Email - aaron@aaronbrumer.com

**SURVEY:**  
M&G Civil Engineering & Land Surveying  
347 S. Robertson Blvd.  
Beverly Hills, CA 90211  
(310)-659-0871  
Email - info@mglansur.com

**LANDSCAPE:**  
Savage Land Design  
680 Langsdorf Dr, Suite 202B  
Fullerton, Ca 92831  
(714)-878-0335  
Email - savagelanddesign@att.net

**PROJECT:**  
14-UNIT MULTIFAMILY DEVELOPMENT  
12761 Caswell Ave, Los Angeles, CA 90066

| ISSUE | DATE      | DESCRIPTION             |
|-------|-----------|-------------------------|
| 1     | 7/30/2021 | CITY PLANNING SUBMITTAL |
|       |           |                         |
|       |           |                         |
| ISSUE | DATE | DESCRIPTION |
|-------|------|-------------|
|       |      |             |
|       |      |             |
STAMP  
LICENSED ARCHITECT  
AARON BRUMER  
No. C-30005  
PEN. 11-30-2021  
STATE OF CALIFORNIA

DRAWING TITLE  
ELEVATIONS

12761 CASWELL

A303

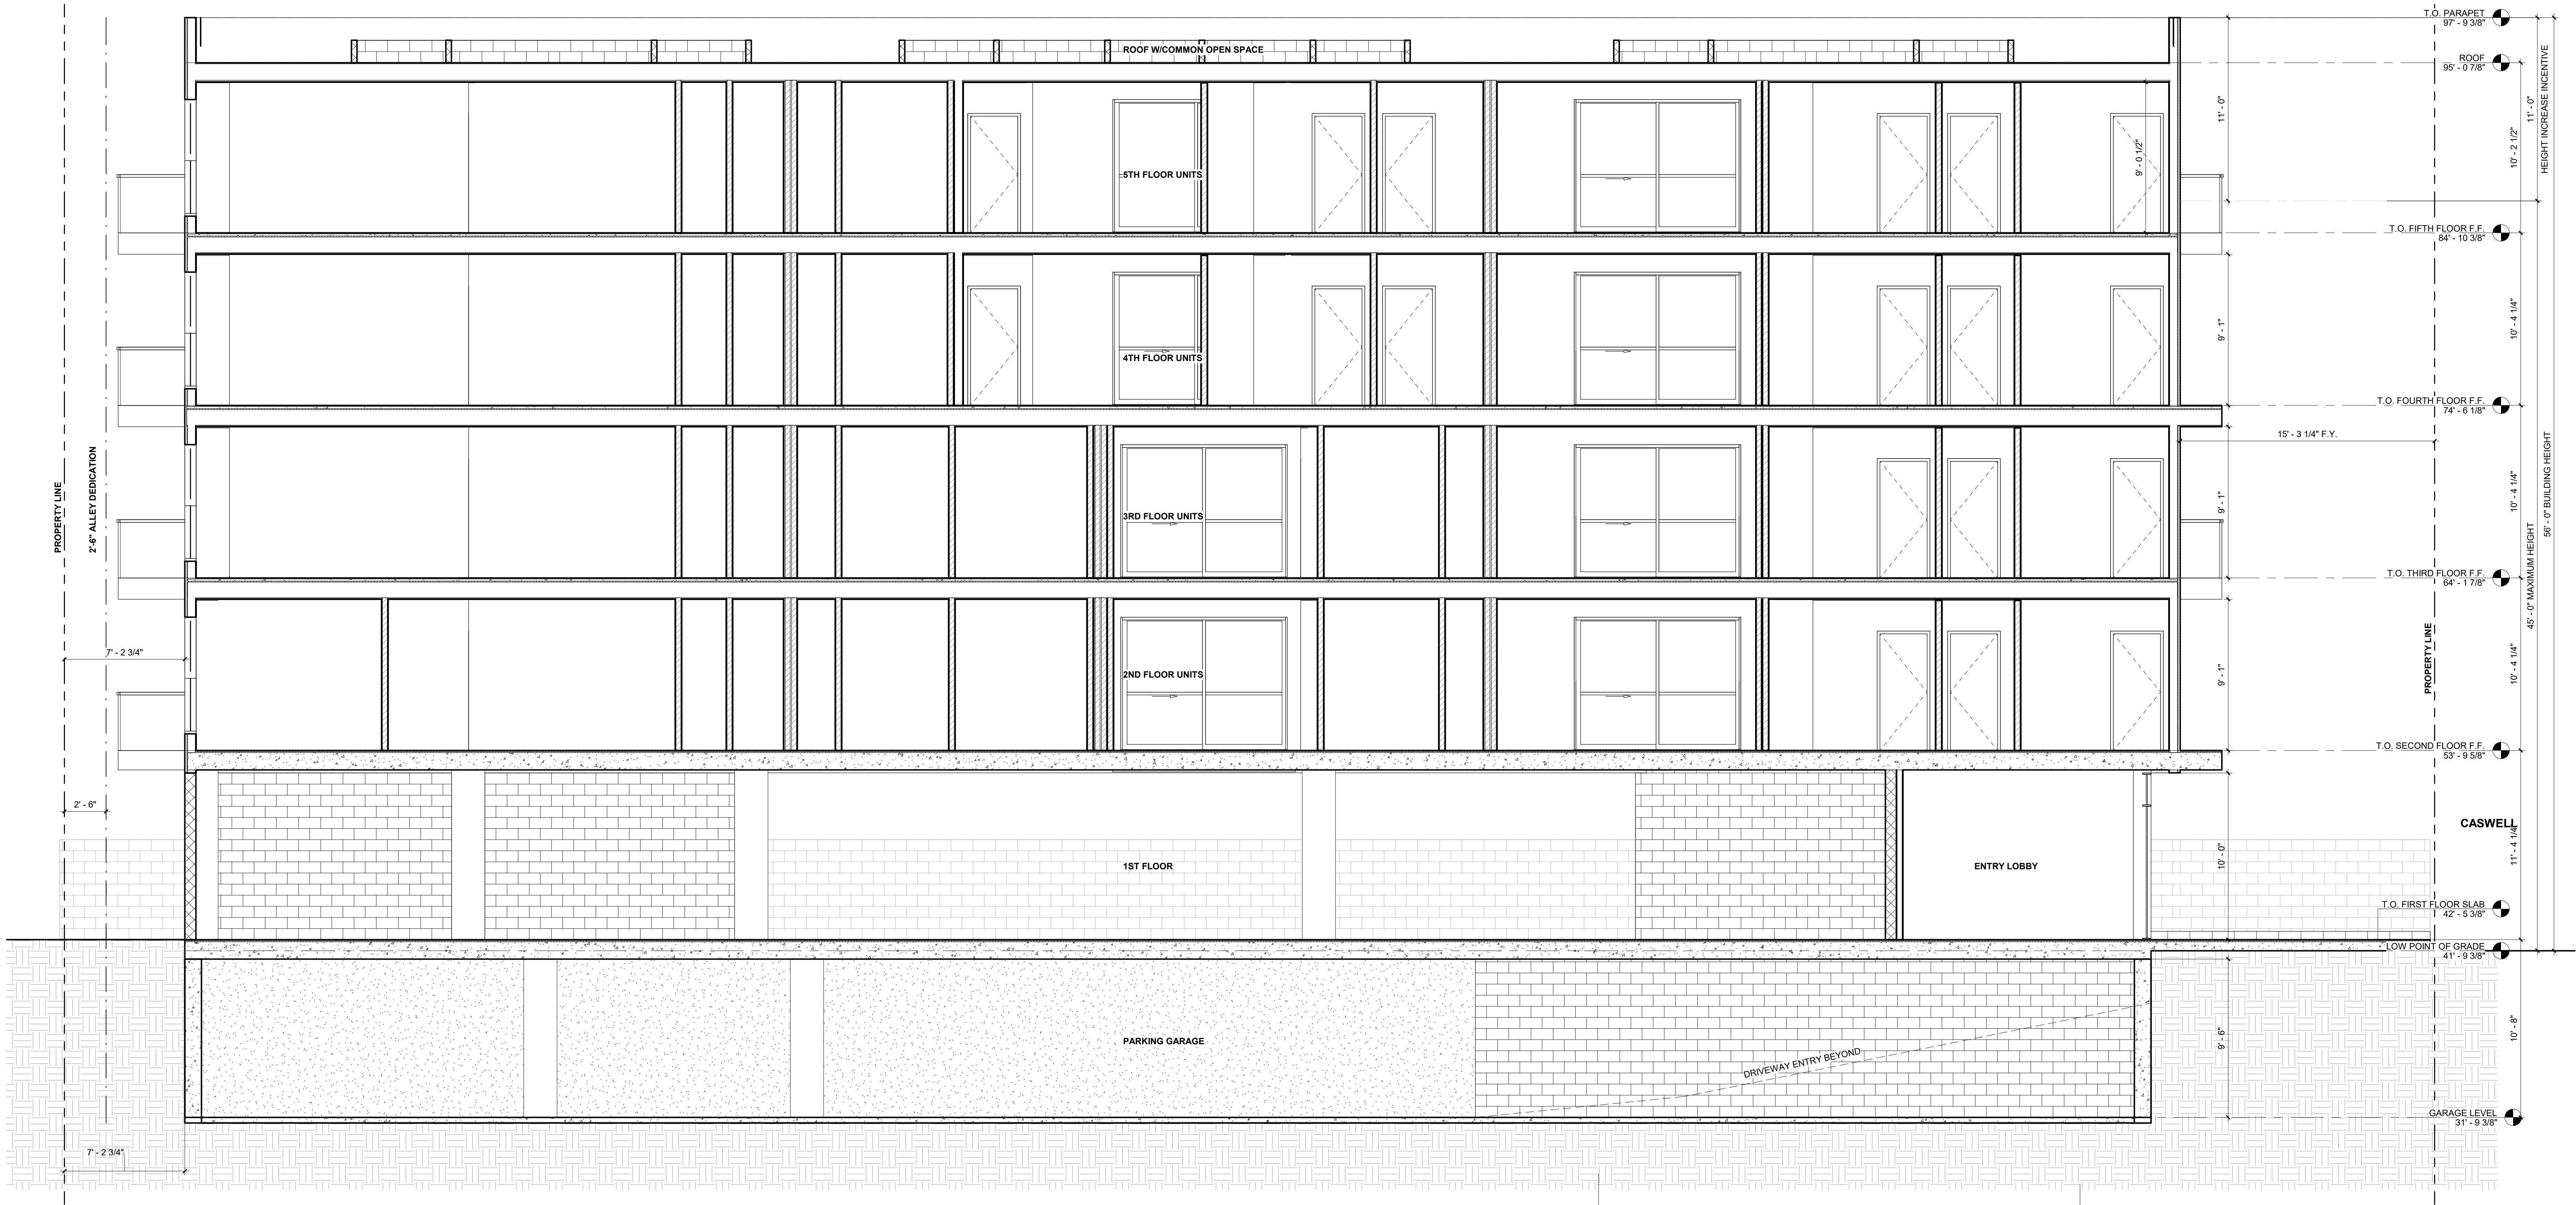

1 LONG SECTION-1  
1/4" = 1'-0"

**ARCHITECT:**  
Aaron Brumer & Assoc, Architects  
10999 Riverside Drive, Suite 300  
North Hollywood, CA 91602  
(310) 422-9234  
Email - aaron@aaronbrumer.com


**SURVEY:**  
M&G Civil Engineering & Land Surveying  
347 S. Robertson Blvd.  
Beverly Hills, CA 90211  
(310)-659-0871  
Email - info@mglandsur.com

**LANDSCAPE:**  
Savage Land Design  
680 Langdsorf Dr, Suite 202B  
Fullerton, Ca 92831  
(714)-878-0335  
Email - savagelanddesign@att.net

**PROJECT:**  
14-UNIT MULTIFAMILY DEVELOPMENT  
12761 Caswell Ave, Los Angeles, CA 90066


| ISSUE | DATE      | DESCRIPTION             |
|-------|-----------|-------------------------|
| 1     | 7/30/2021 | CITY PLANNING SUBMITTAL |
|       |           |                         |
|       |           |                         |
| ISSUE | DATE | DESCRIPTION |
|-------|------|-------------|
|       |      |             |
|       |      |             |
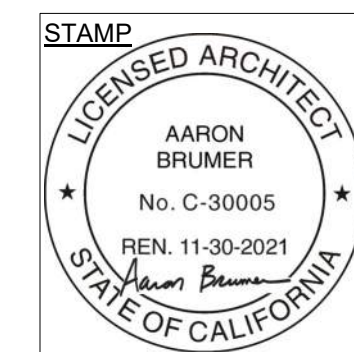

**DRAWING TITLE**  
LONG SECTION-1

**A401**  
12761 CASWELL

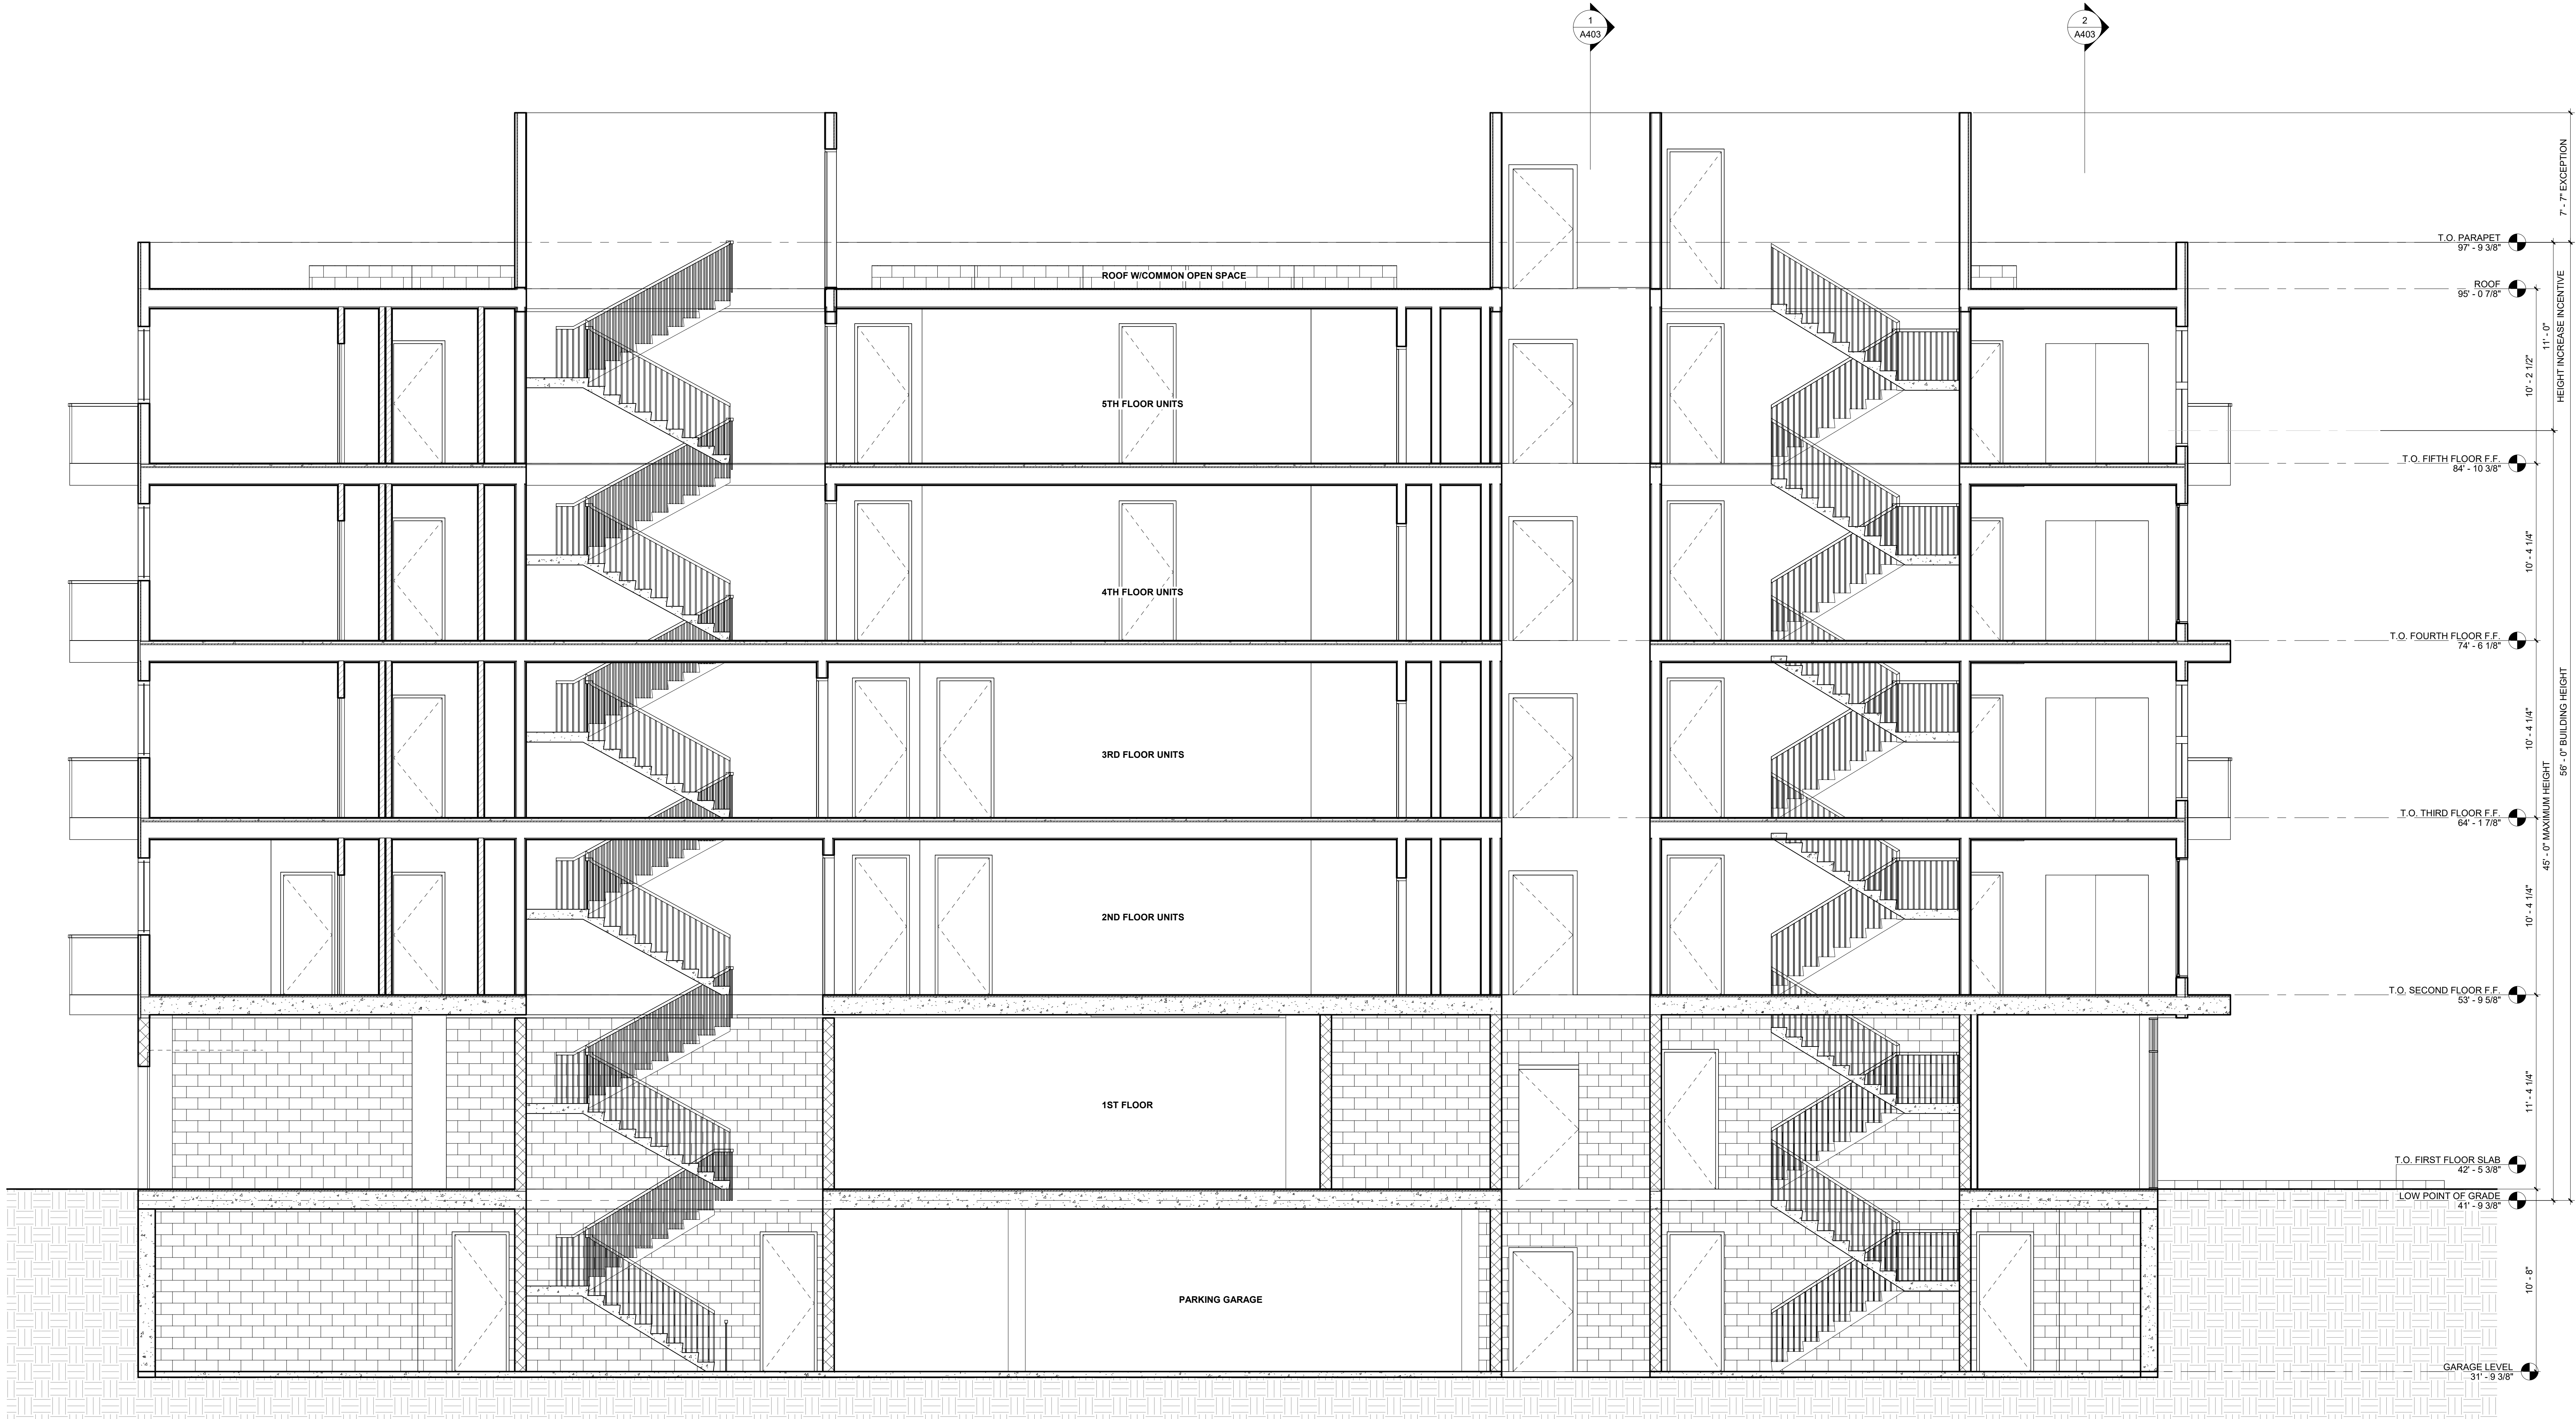

1 LONG SECTION-2  
1/4" = 1'-0"

**ARCHITECT:**  
Aaron Brumer & Assoc, Architects  
10999 Riverside Drive, Suite 300  
North Hollywood, CA 91602  
(310) 422-9234  
Email - aaron@aaronbrumer.com


**SURVEY:**  
M&G Civil Engineering & Land Surveying  
347 S. Robertson Blvd.  
Beverly Hills, CA 90211  
(310)-659-0871  
Email - info@mglandsur.com

**LANDSCAPE:**  
Savage Land Design  
680 Langsdorf Dr, Suite 202B  
Fullerton, Ca 92831  
(714)-878-0335  
Email - savagelanddesign@att.net

**PROJECT:**  
14-UNIT MULTIFAMILY DEVELOPMENT  
12761 Caswell Ave, Los Angeles, CA 90066

| ISSUE | DATE      | DESCRIPTION             |
|-------|-----------|-------------------------|
| 1     | 7/30/2021 | CITY PLANNING SUBMITTAL |
|       |           |                         |
|       |           |                         |
| ISSUE | DATE | DESCRIPTION |
|-------|------|-------------|
|       |      |             |
|       |      |             |
|       |      |             |
|       |      |             |
|       |      |             |

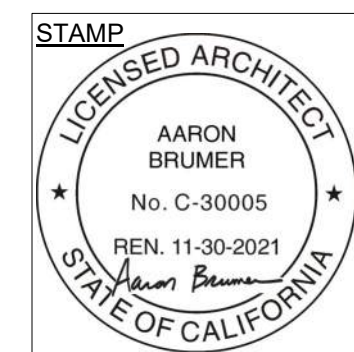


**DRAWING TITLE**  
LONG SECTION-2

**A402**  
12761 CASWELL



2 SHORT SECTION-1  
1/4" = 1'-0"

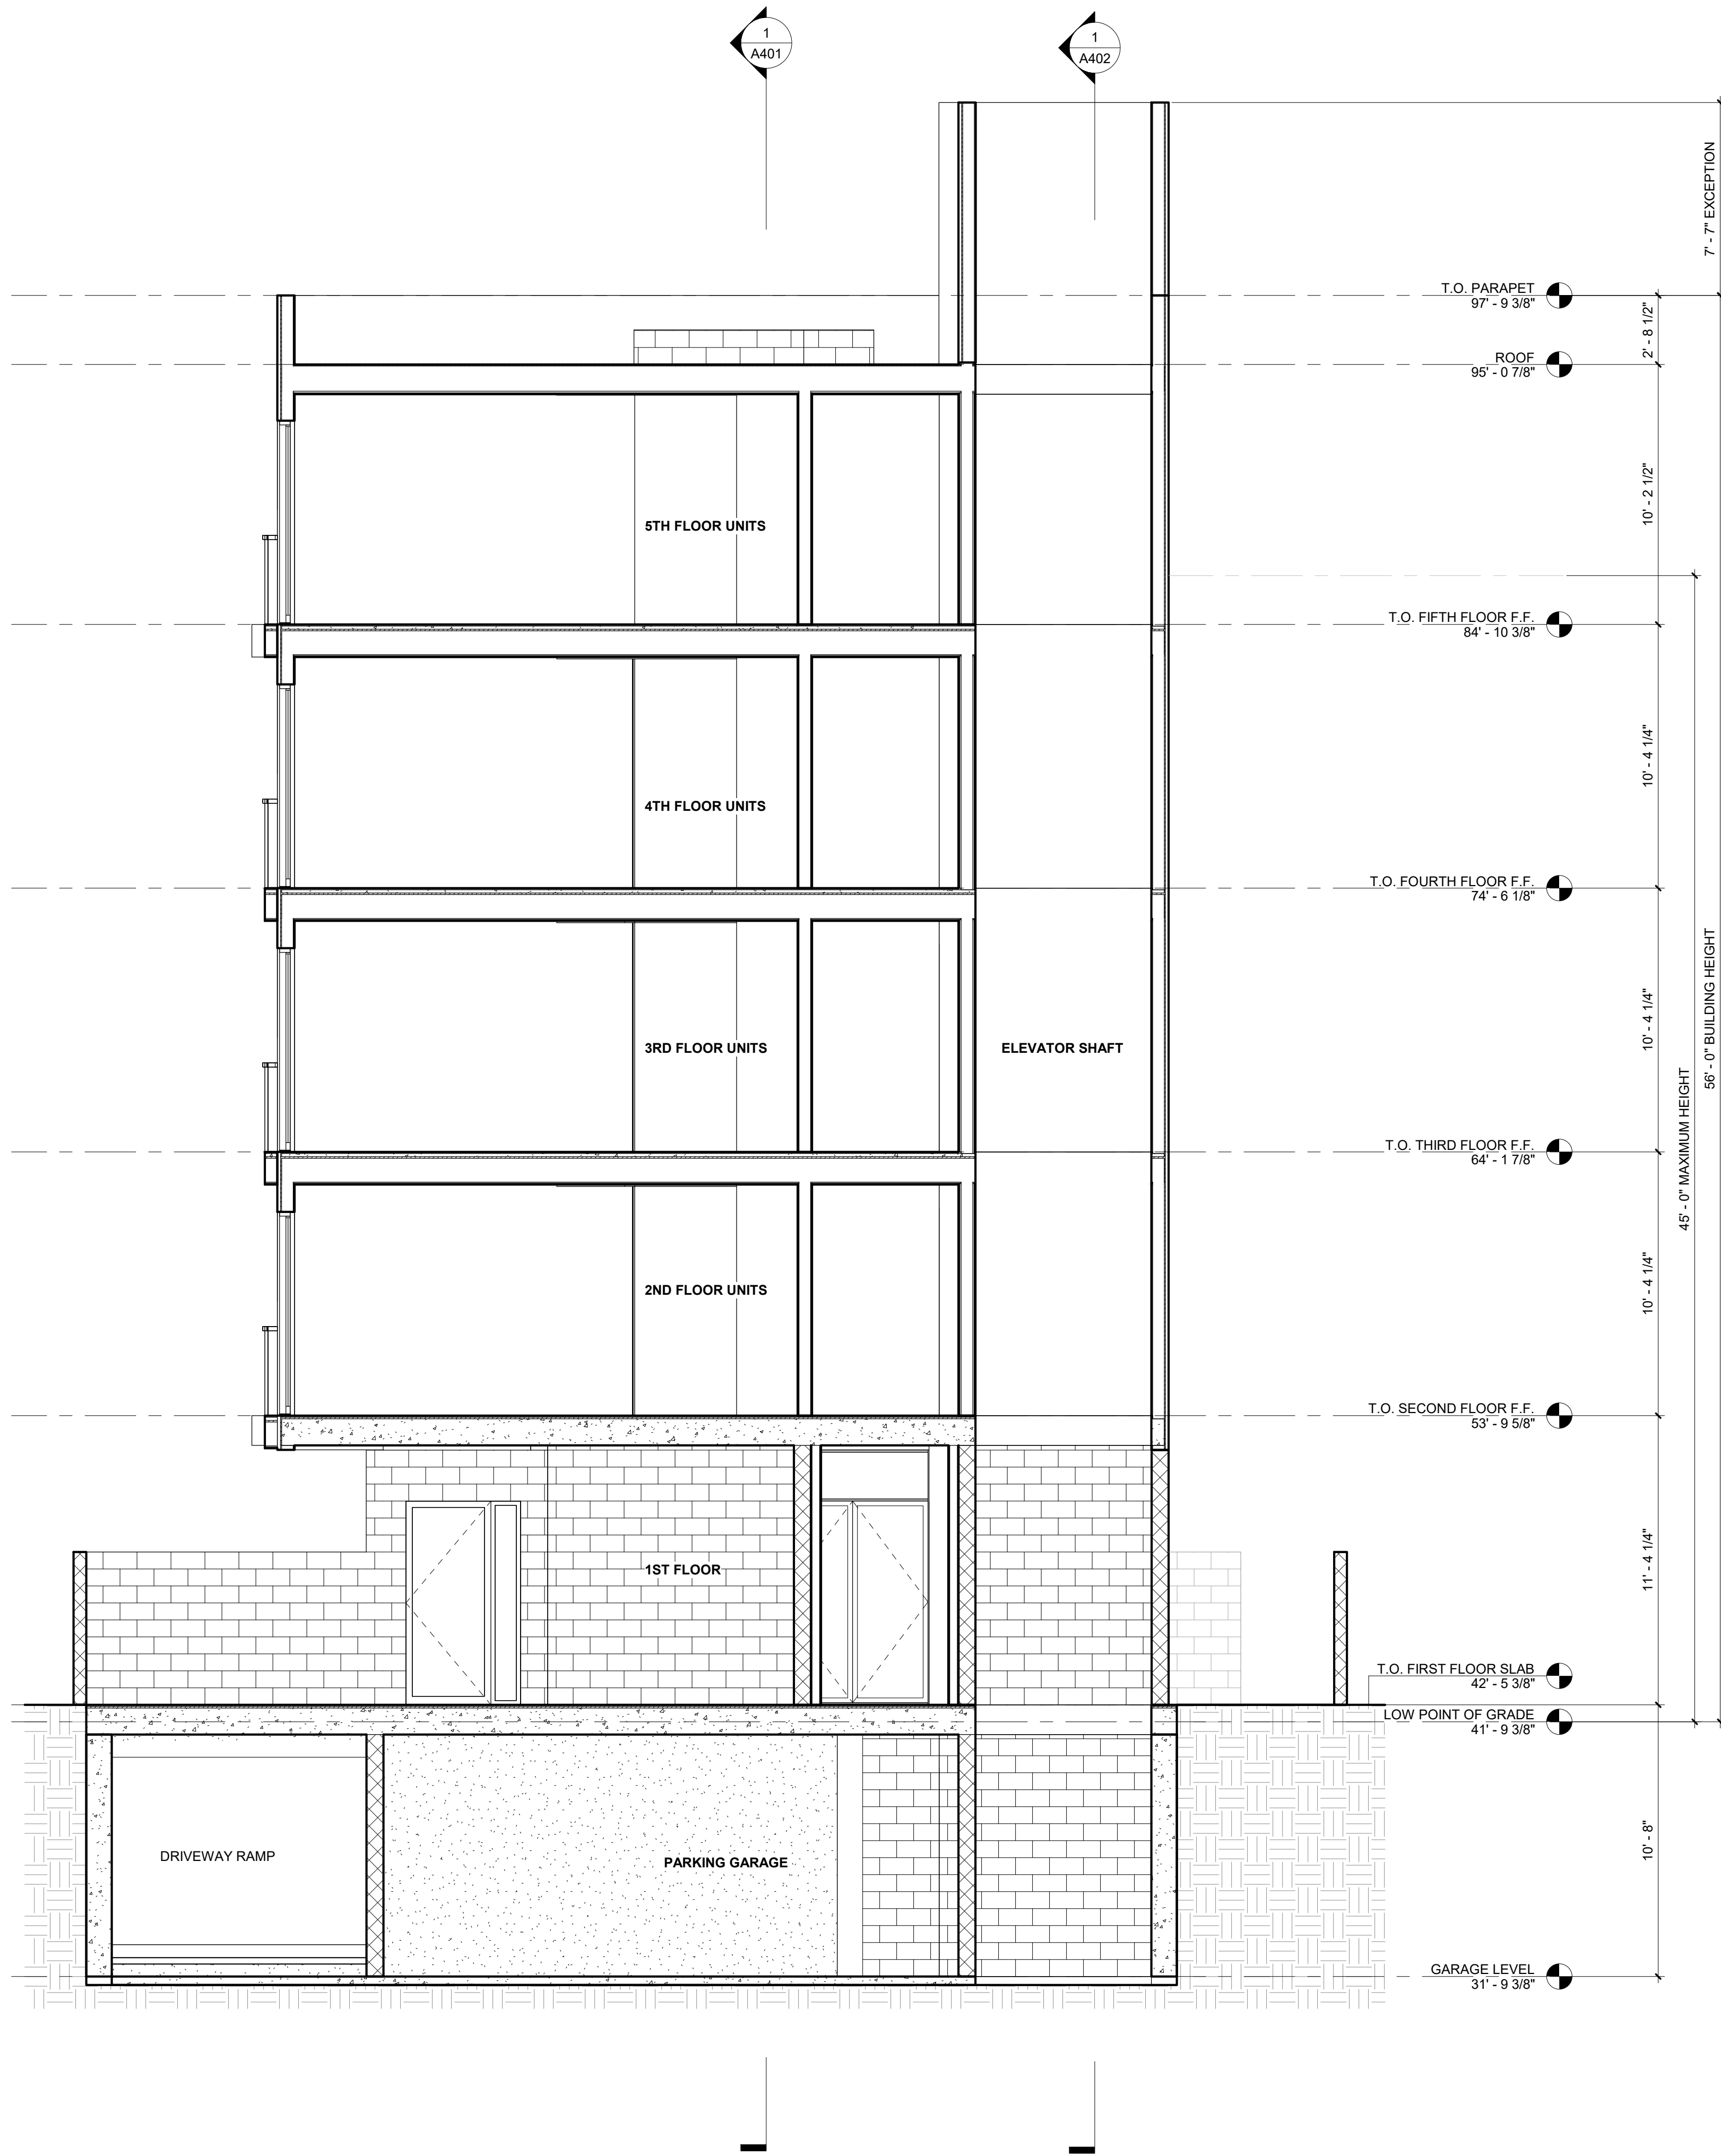

1 SHORT SECTION-2  
1/4" = 1'-0"

**ARCHITECT:**  
Aaron Brumer & Assoc, Architects  
10999 Riverside Drive, Suite 300  
North Hollywood, CA 91602  
(310) 422-9234  
Email - aaron@aaronbrumer.com


**SURVEY:**  
M&G Civil Engineering & Land Surveying  
347 S. Robertson Blvd.  
Beverly Hills, CA 90211  
(310)-659-0871  
Email - info@mglandsur.com

**LANDSCAPE:**  
Savage Land Design  
680 Langsdorf Dr, Suite 202B  
Fullerton, Ca 92831  
(714)-878-0335  
Email - savagelanddesign@att.net

**PROJECT:**  
14-UNIT MULTIFAMILY DEVELOPMENT  
12761 Caswell Ave, Los Angeles, CA 90066

| ISSUE | DATE      | DESCRIPTION             |
|-------|-----------|-------------------------|
| 1     | 7/30/2021 | CITY PLANNING SUBMITTAL |
|       |           |                         |
|       |           |                         |
| ISSUE | DATE | DESCRIPTION |
|-------|------|-------------|
|       |      |             |
|       |      |             |
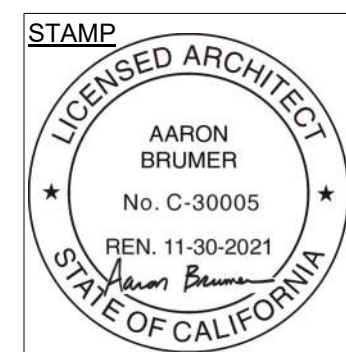

**DRAWING TITLE**  
SECTION

**A403**  
12761 CASWELL

# NEW APARTMENT COMPLEX

12761 CASWELL AVE, LOS ANGELES, CA 90066


LANDSCAPE ARCHITECT

SAVAGE LAND DESIGN  
680 LANGSDORF DRIVE, SUITE 202B  
FULLERTON, CA 92831

CONTACT: MICHAEL SAVAGE

714-878-0335  
SAVAGELANDDESIGN@ATT.NET

VICINITY MAP

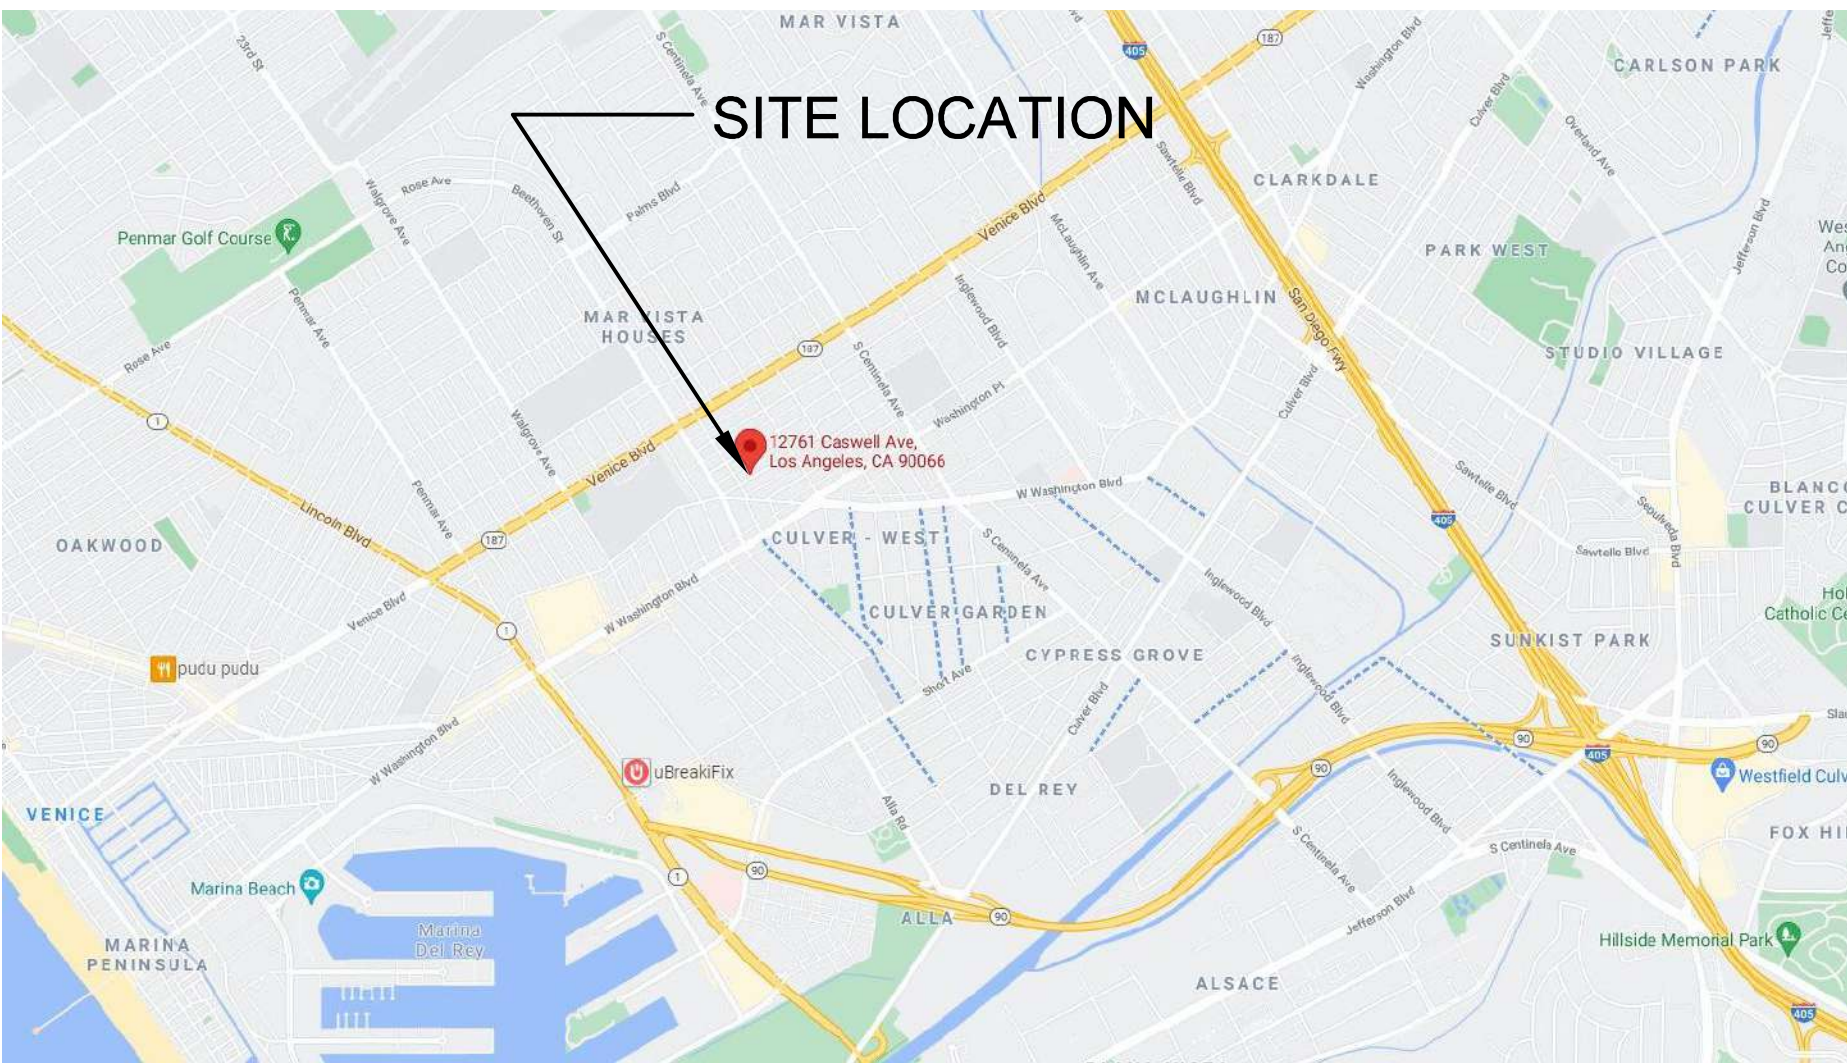

SHEET INDEX

|      |                                   |      |   |
|------|-----------------------------------|------|---|
| CS-0 | COVER SHEET                       | 1 OF | 9 |
| LI-1 | IRRIGATION NOTES AND CALCULATIONS | 2 OF | 9 |
| LI-2 | IRRIGATION HYDROZONE              | 3 OF | 9 |
| LI-3 | IRRIGATION LAYOUT PLAN            | 4 OF | 9 |
| LI-4 | IRRIGATION DETAILS                | 5 OF | 9 |
| LI-5 | IRRIGATION DETAILS                | 6 OF | 9 |
| LP-1 | PLANTING LAYOUT PLAN              | 7 OF | 9 |
| LP-2 | PLANTING DETAILS                  | 8 OF | 9 |
| SM-1 | SOIL MANAGEMENT REPORT            | 9 OF | 9 |

TOTAL LANDSCAPE AREA = 1221 SF

| LANDSCAPE POINT SYSTEM   |            |  |
|---|------------|--|
| SQUARE FOOTAGE OF SITE   | 7,585.6 SF |  |
| POINTS REQUIRED   | 15 POINTS  |  |
| <u>FEATURES/TECHNIQUES</u>   |            |  |
| USE CLASS I OR CLASS II COMPOST PRODUCED USING CITY ORGANIC MATERIALS (TOPGRD) IN A MAJORITY OF LANDSCAPE AREAS   | 5          |  |
| MAIN FINISH ELEVATION OF STRUCTURE, AT AN ELEVATION OR ABOVE OR BELOW THE FINISH ELEVATION OF THE SIDEWALK, SUCH THAT A STRAIGHT LINE PERPENDICULAR TO A STRAIGHT STREET OR RADIALLY TO A CURBED STREET, LEADING DIRECTLY TO THE MAIN PEDESTRIAN ENTRANCE OF THE STRUCTURE, IS HANDICAP ACCESSIBLE. | 5          |  |
| VINES OR EXISTING WALL ABUTTING NEW BUFFER   | 2          |  |
| BONUS POINTS:<br>FREE FLOWERING STREET TREES PLANTS ON WALLS AND FENCES.   | 5          |  |
| TOTAL POINTS PROVIDED   | 17         |  |
| <u>WATER MANAGEMENT POINT SYSTEM</u>   |            |  |
| SQUARE FOOTAGE OF SITE   | 7,585.6 SF |  |
| POINTS REQUIRED   | 200 POINTS |  |
| <u>POINTS PROVIDED</u>   |            |  |
| DRIP IRRIGATION WITH FLOW CONTROL (5)   | 25         |  |
| AUTOMATIC IRRIGATION CONTROLLER   | 5          |  |
| <u>PLANTS:</u>   |            |  |
| (A) 60 DIANELLA 'UL REV'   | 120        |  |
| 39 ALICE STRIATA   | 78         |  |
| 35 GAURA LINDHEMERI 'SISKIYOU PINK'   | 70         |  |
| TOTAL POINTS PROVIDED   | 498        |  |
| BUILDING = 11,658 SQ FT<br>LANDSCAPE PROVIDED = 1,221 SQ FT   |            |  |

## GENERAL NOTES

1. ALL PROPERTY LINES AND LOT LINES SHALL BE VERIFIED PRIOR TO COMMENCING WORK.
2. ALL DIMENSIONS SHALL BE VERIFIED AGAINST EXISTING CONDITIONS AND ALL DISCREPANCIES REPORTED TO THE OWNER.
3. CONTRACTOR SHALL BE RESPONSIBLE FOR MAKING HIMSELF FAMILIAR WITH ALL UNDERGROUND UTILITIES, PIPES, AND STRUCTURES. CONTRACTOR SHALL TAKE SOLE RESPONSIBILITY FOR COST INCURRED DUE TO DAMAGE AND REPLACEMENT OF SAID UTILITIES.
4. CONTRACTOR SHALL NOT WILLFULLY PROCEED WITH CONSTRUCTION AND/OR GRADE DIFFERENCES WHEN IT IS OBVIOUS THAT UNKNOWN OBSTRUCTIONS EXIST THAT MAY NOT HAVE BEEN KNOWN DURING DESIGN. SUCH CONDITIONS SHALL BE IMMEDIATELY BROUGHT TO THE ATTENTION OF THE OWNER'S REPRESENTATIVE IN WRITING. THE CONTRACTOR SHALL ASSUME FULL RESPONSIBILITY FOR ALL NECESSARY REVISIONS DUE TO FAILURE TO GIVE SUCH NOTIFICATION.
5. A CAL-OSHA PERMIT IS REQUIRED FOR EXCAVATIONS DEEPER THAN 5 FEET AND FOR SHORING AND UNDERPINNING.
6. A LICENSED SURVEYOR SHALL PROVIDE MONITORING OF SHORING AND IMPROVEMENTS ON ADJACENT PROPERTIES AND SUBMIT RESULTS WITH A REPORT TO THE SHORING DESIGN ENGINEER AND TO THE BUILDING INSPECTOR ON A DAILY BASIS DURING EXCAVATION AND SHORING AND ON A WEEKLY BASIS THEREAFTER. WHERE DEWATERING IS REQUIRED, MONITORING SHALL CONTINUE UNTIL DEWATERING IS STOPPED.
7. IN LIEU OF SPECIAL INSPECTION BY THE DEPUTY BUILDING INSPECTOR, THE GEOTECHNICAL ENGINEER SHALL PROVIDE CONTINUOUS INSPECTIONS DURING SHORING AND EXCAVATION OPERATIONS AND DURING REMOVAL OF SHORING.
8. THE CONTRACTOR SHALL NOTIFY ADJACENT PROPERTY OWNERS BY CERTIFIED MAIL 0 DAYS PRIOR TO STARTING THE SHORING AND EXCAVATION WORK



SAVAGE LAND DESIGN  
LANDSCAPE ARCHITECTURE • LAND PLANNING • DESIGN

680 Langsdorf Dr, Suite 202B, Fullerton, CA 92831  
P: 714-878-0335  
Email: savagelanddesign@att.net

NEW APARTMENT COMPLEX


12761 CASWELL AVE  
LOS ANGELES, CA 90066

|     |                |
|-----|----------------|
| No. | Revision/Issue |
|-----|----------------|



COVERSHEET

|       |          |       |      |
|-------|----------|-------|------|
| Date  | 07-30-21 | Sheet | CS-0 |
| Scale |          |       |      |
| Sheet | 1 of 9   |       |      |

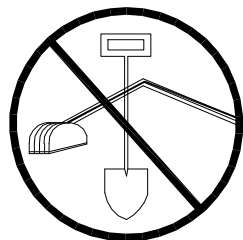


Under  
ground  
Alert  
of  
Southern  
California


CALL TOLL FREE  
1-800-422-4133

TWO WORKING DAYS BEFORE YOU DIG




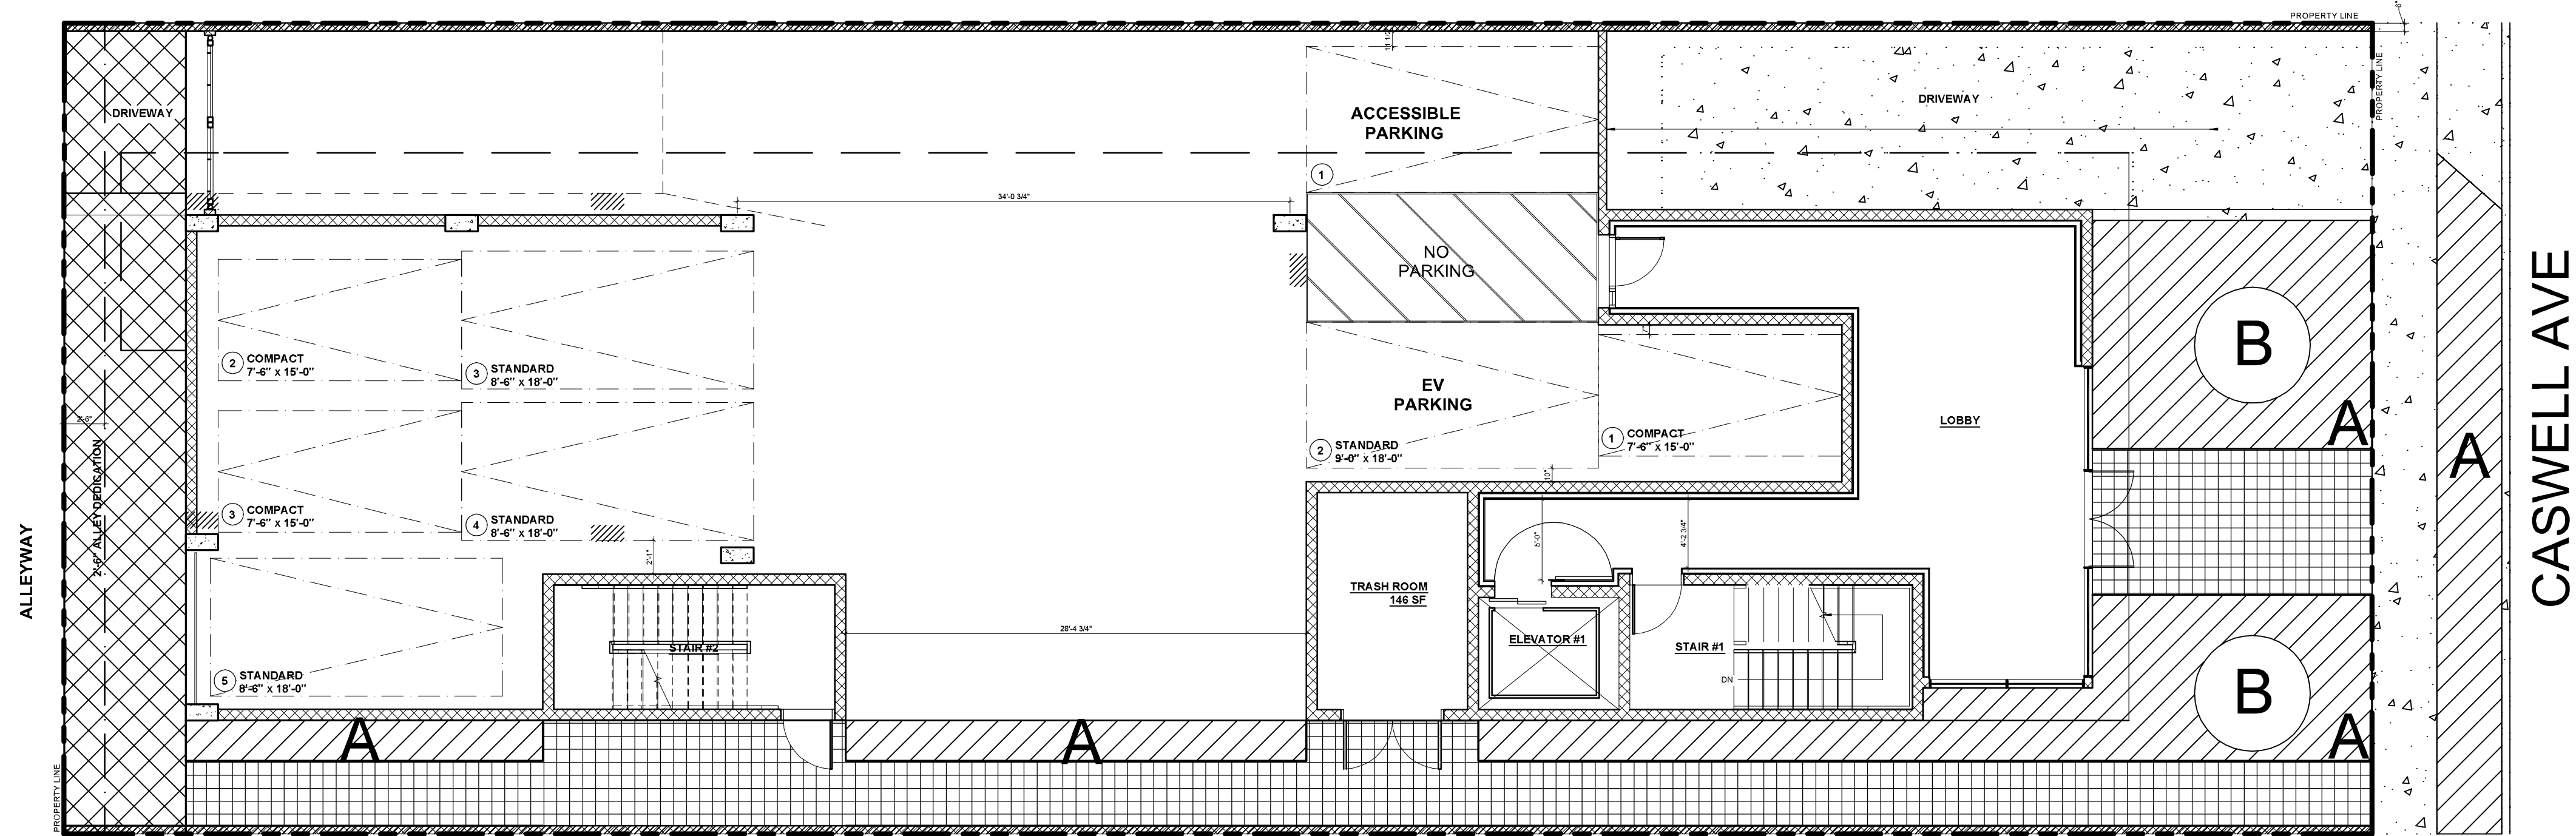


SITE PLAN

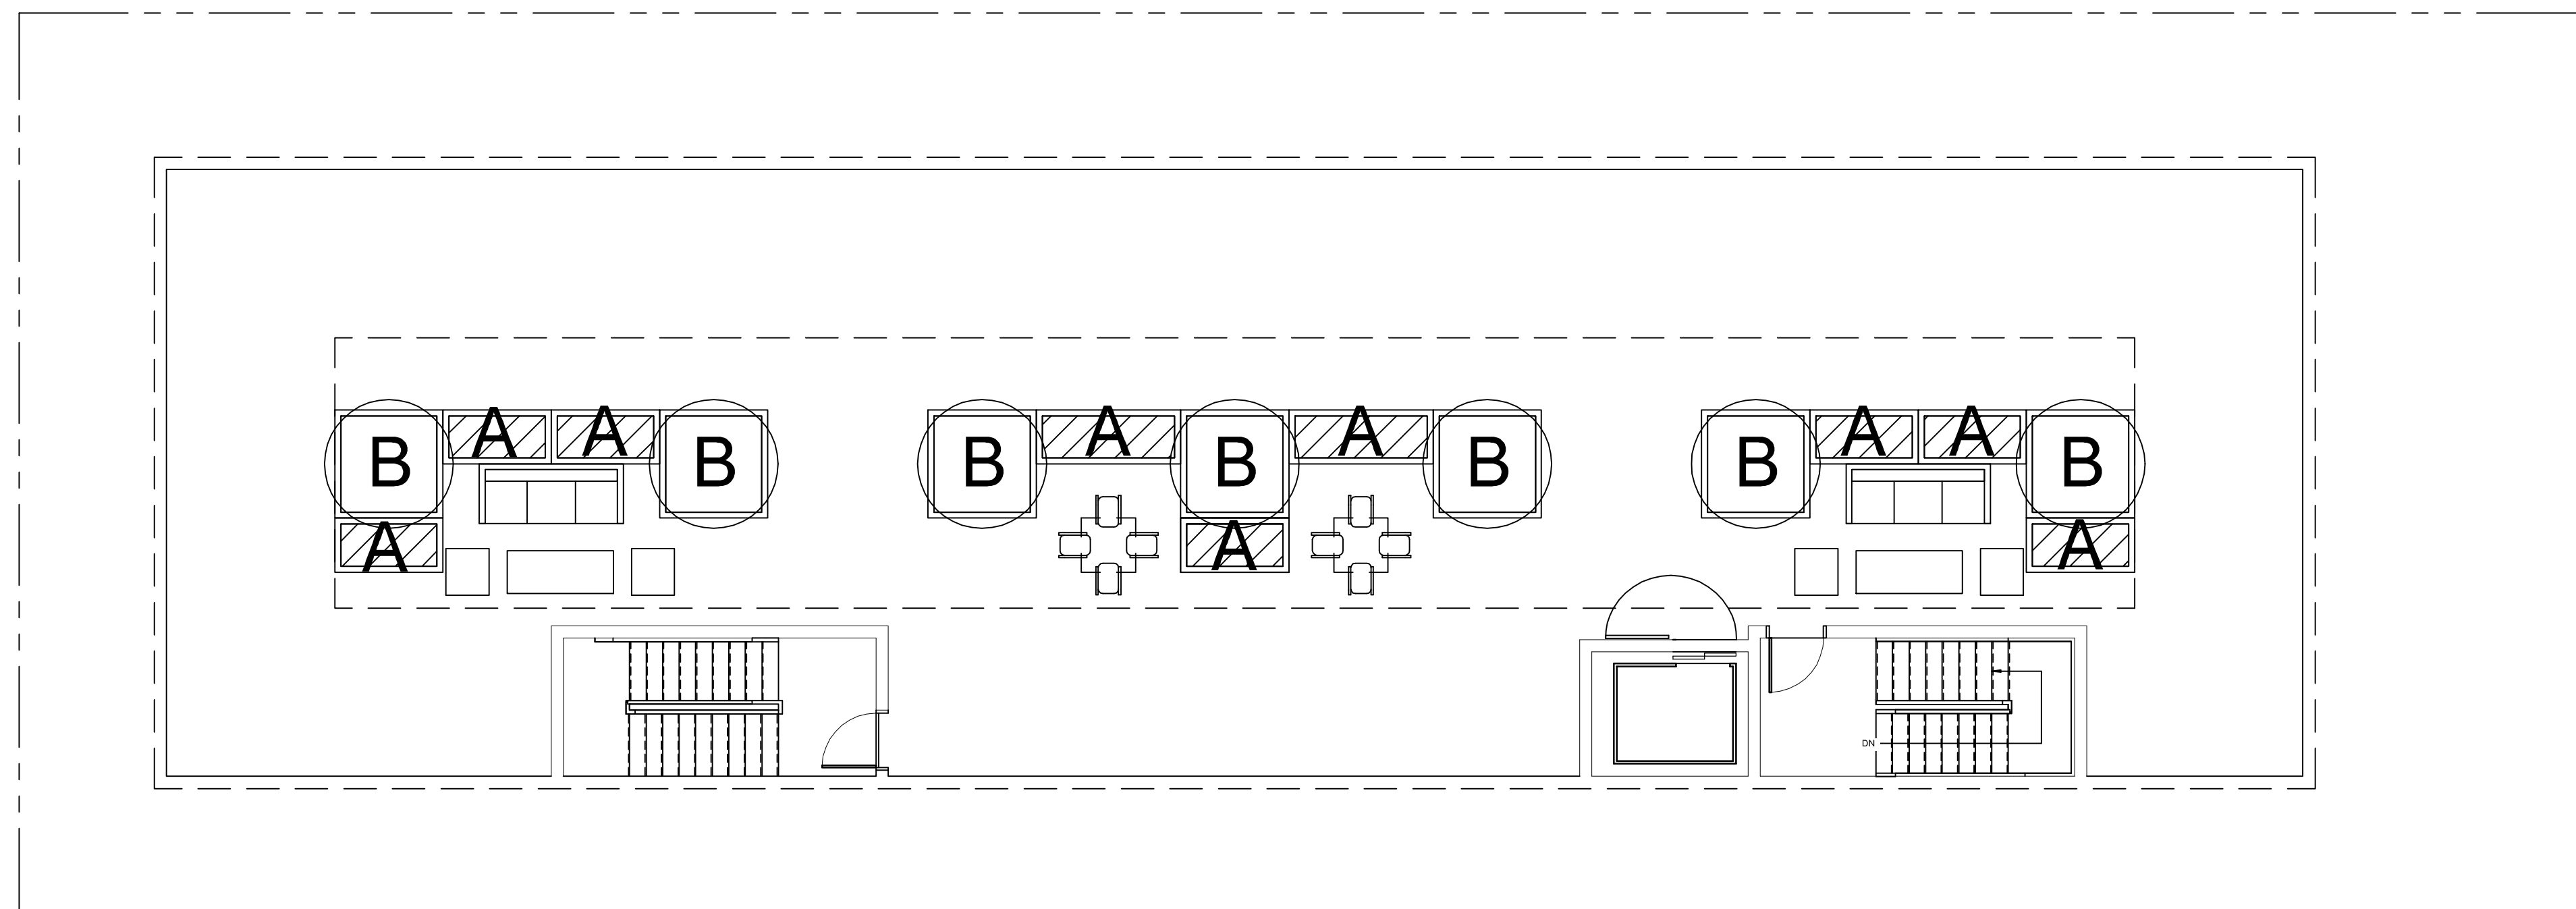

ROOF PLAN

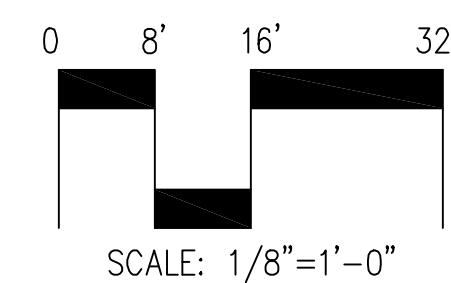

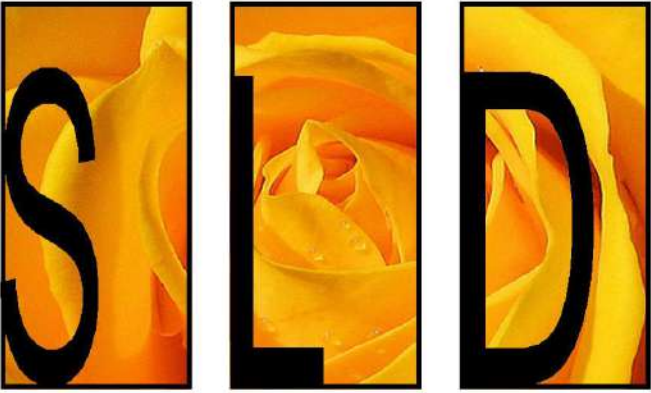

**SAVAGE LAND DESIGN**  
LANDSCAPE ARCHITECTURE • LAND PLANNING • DESIGN  
680 Langsdorf Dr, Suite 202B, Fullerton, CA 92831  
P: 714-878-0335  
Email: savagelanddesign@att.net


**NEW APARTMENT COMPLEX**  
12761 CASWELL AVE  
LOS ANGELES, CA 90066

|     |                |
|-----|----------------|
| No. | Revision/Issue |
|     |                |



**IRRIGATION  
HYDROZONES**

|       |          |       |      |
|-------|----------|-------|------|
| Date  | 07-30-21 | Sheet | LI-2 |
| Scale |          |       |      |
| Sheet | 3 of 9   |       |      |

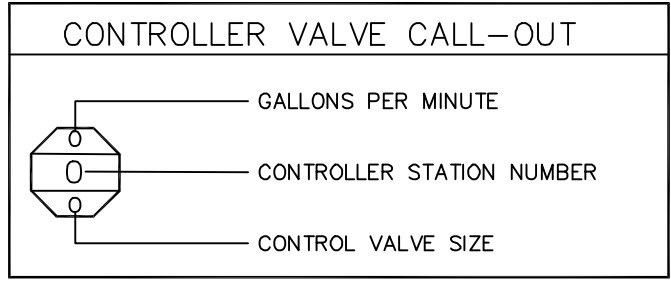

IRRIGATION LEGEND

| SYMBOL: | MANUFACTURER: | MODEL NUMBER:  | DESCRIPTION:                                                   | RAD.: | P.S.I.: | G.P.M.: |
|---------|---------------|----------------|----------------------------------------------------------------|-------|---------|---------|
| ●       | RAINBIRD      | 1806-PA80-1402 | POP-UP BUBBLER                                                 | 2'    | 25      | .50     |
| ---     | HUNTER        | PLD-06-18      | ON SURFACE DRIPLINE - INLET PRESSURE 30 PSI                    |       |         |         |
| ---     | HUNTER        | ECO-MAT-17     | ON SURFACE DRIPLINE - INLET PRESSURE 30 PSI                    |       |         |         |
| ---     | APPROVED      | PVC SCH 40     | IRRIGATION SLEEVE (SEE NOTES FOR SIZE)                         |       |         |         |
| ---     | APPROVED      | PVC CLASS 200  | LATERAL LINE PIPE                                              |       |         |         |
| ---     | APPROVED      | PVC SCH 40     | MAIN LINE PIPE (SIZE PER PLAN)                                 |       |         |         |
| ⊕       | HUNTER        | PGV-101G       | 1" GLOBE VALVE W/ FLOW CONTROL                                 |       |         |         |
| ⊕       | HUNTER        | ACZ-101-40     | 1" ACZ GLOBE VALVE W/ 1" H1100 FILTER SYSTEM                   |       |         |         |
| ⊕       | HUNTER        | PGV 101-ASV    | 1" ANTI-SIPHON VALVE W/ FLOW CONTROL                           |       |         |         |
| ⊕       | HUNTER        |                | CONTROLLER ASSEMBLY. REFER TO IRRIGATION NOTES FOR INFORMATION |       |         |         |
| ⊕       | NIBCO         | T-113-K        | ISOLATION GATE VALVE (LINE SIZE)                               |       |         |         |
| ⊕       | NEW           | 1" DOMESTIC    | WATER METER FOR LANDSCAPE USE ONLY                             |       |         |         |
| ⊕       | FEBCO         | 825YA          | 1" REDUCED PRESSURE BACKFLOW ASSEMBLY IN LOCKING ENCLOSURE     |       |         |         |
| ⊕       | RAINBIRD      | 100-PEB        | 1" MASTER VALVE                                                |       |         |         |
| ⊕       | RAINBIRD      | FS100P         | FLOW SENSOR                                                    |       |         |         |
| ⊕       | NELSON        | 7642           | QUICK COUPLER VALVE (LINE SIZE)                                |       |         |         |
| ⊕       |               |                | FLUSH VALVE ASSEMBLY - SEE DETAIL C, SHEET U-5                 |       |         |         |


ALL HUNTER NOZZLES TO BE INSTALLED ON HUNTER PRS40 SERIES POP UP BODIES  
ALL TORO NOZZLES TO BE INSTALLED ON TORO 5702 PRX SERIES POP UP BODIES  
USE 12" POP UP BODIES FOR SHRUB AREAS AND 6" POP UP BODIES FOR TURF AREAS

IRRIGATION NOTES:


- DESIGN PRESSURE: 30 PSI  
ACTUAL STATIC PRESSURE: 77/61 PSI
- CONTRACTOR SHALL PROVIDE BALL VALVE BETWEEN POINT OF CONNECTION AND CONTROL VALVE MANIFOLD. PRESSURIZED MAINLINE FROM POINT OF CONNECTION TO CONTROL VALVE SHALL BE PVC SCHEDULE 80.
- CONTRACTOR SHALL PROVIDE (1) I-CORE IC-600-SS 6 STATION OUTDOOR CONTROLLER WITH (1) ICM-600 EXPANSION MODULES AND (1) WSS-SEN WIRELESS SOLAR SYNC. INSTALL PER MANUFACTURER'S INSTRUCTIONS.
- CONTRACTOR SHALL PROVIDE (1) HUNTER PC-400 4-STATION OUTDOOR CONTROLLER. CONTRACTOR SHALL PROVIDE (1) WSS-SEN WIRELESS SOLAR SYNC. INSTALL PER MANUFACTURER'S INSTRUCTIONS.
- CONTRACTOR SHALL PROVIDE 3/4" COPPER MAIN LINE W/ BALL VALVE
- FOR ROOF TOP LANDSCAPE ALL LATERAL LINES SHALL BE 3/4" COPPER
- CONTRACTOR SHALL PROVIDE DRAIN CONNECTIONS FROM PLANTERS TO ROOF DRAIN SYSTEM.

CONSTRUCTION NOTES:

- THIS PROJECT WILL COMPLY WITH 2007 CBC, CPC, AND 2007 CEC AND 2008 TITLE 24 ENERGY REGULATIONS AND ALL CITY ORDINANCES
- THE HOUSE STREET NUMBER WILL BE VISIBLE FROM THE STREET.
- THE DISCHARGE OF POLLUTANTS TO ANY STORM DRAINAGE SYSTEM IS PROHIBITED. NO SOLID WASTE, PETROLEUM BY-PRODUCTS, SOIL PARTICULATES, CONSTRUCTION WASTE MATERIALS, OR WASTE WATER GENERATED ON CONSTRUCTION SITES OR BY CONSTRUCTION ACTIVITIES SHALL BE PLACED CONVEYED OR DISCHARGED INTO THE STREET, OUTFIT, OR STORM DRAIN SYSTEMS.

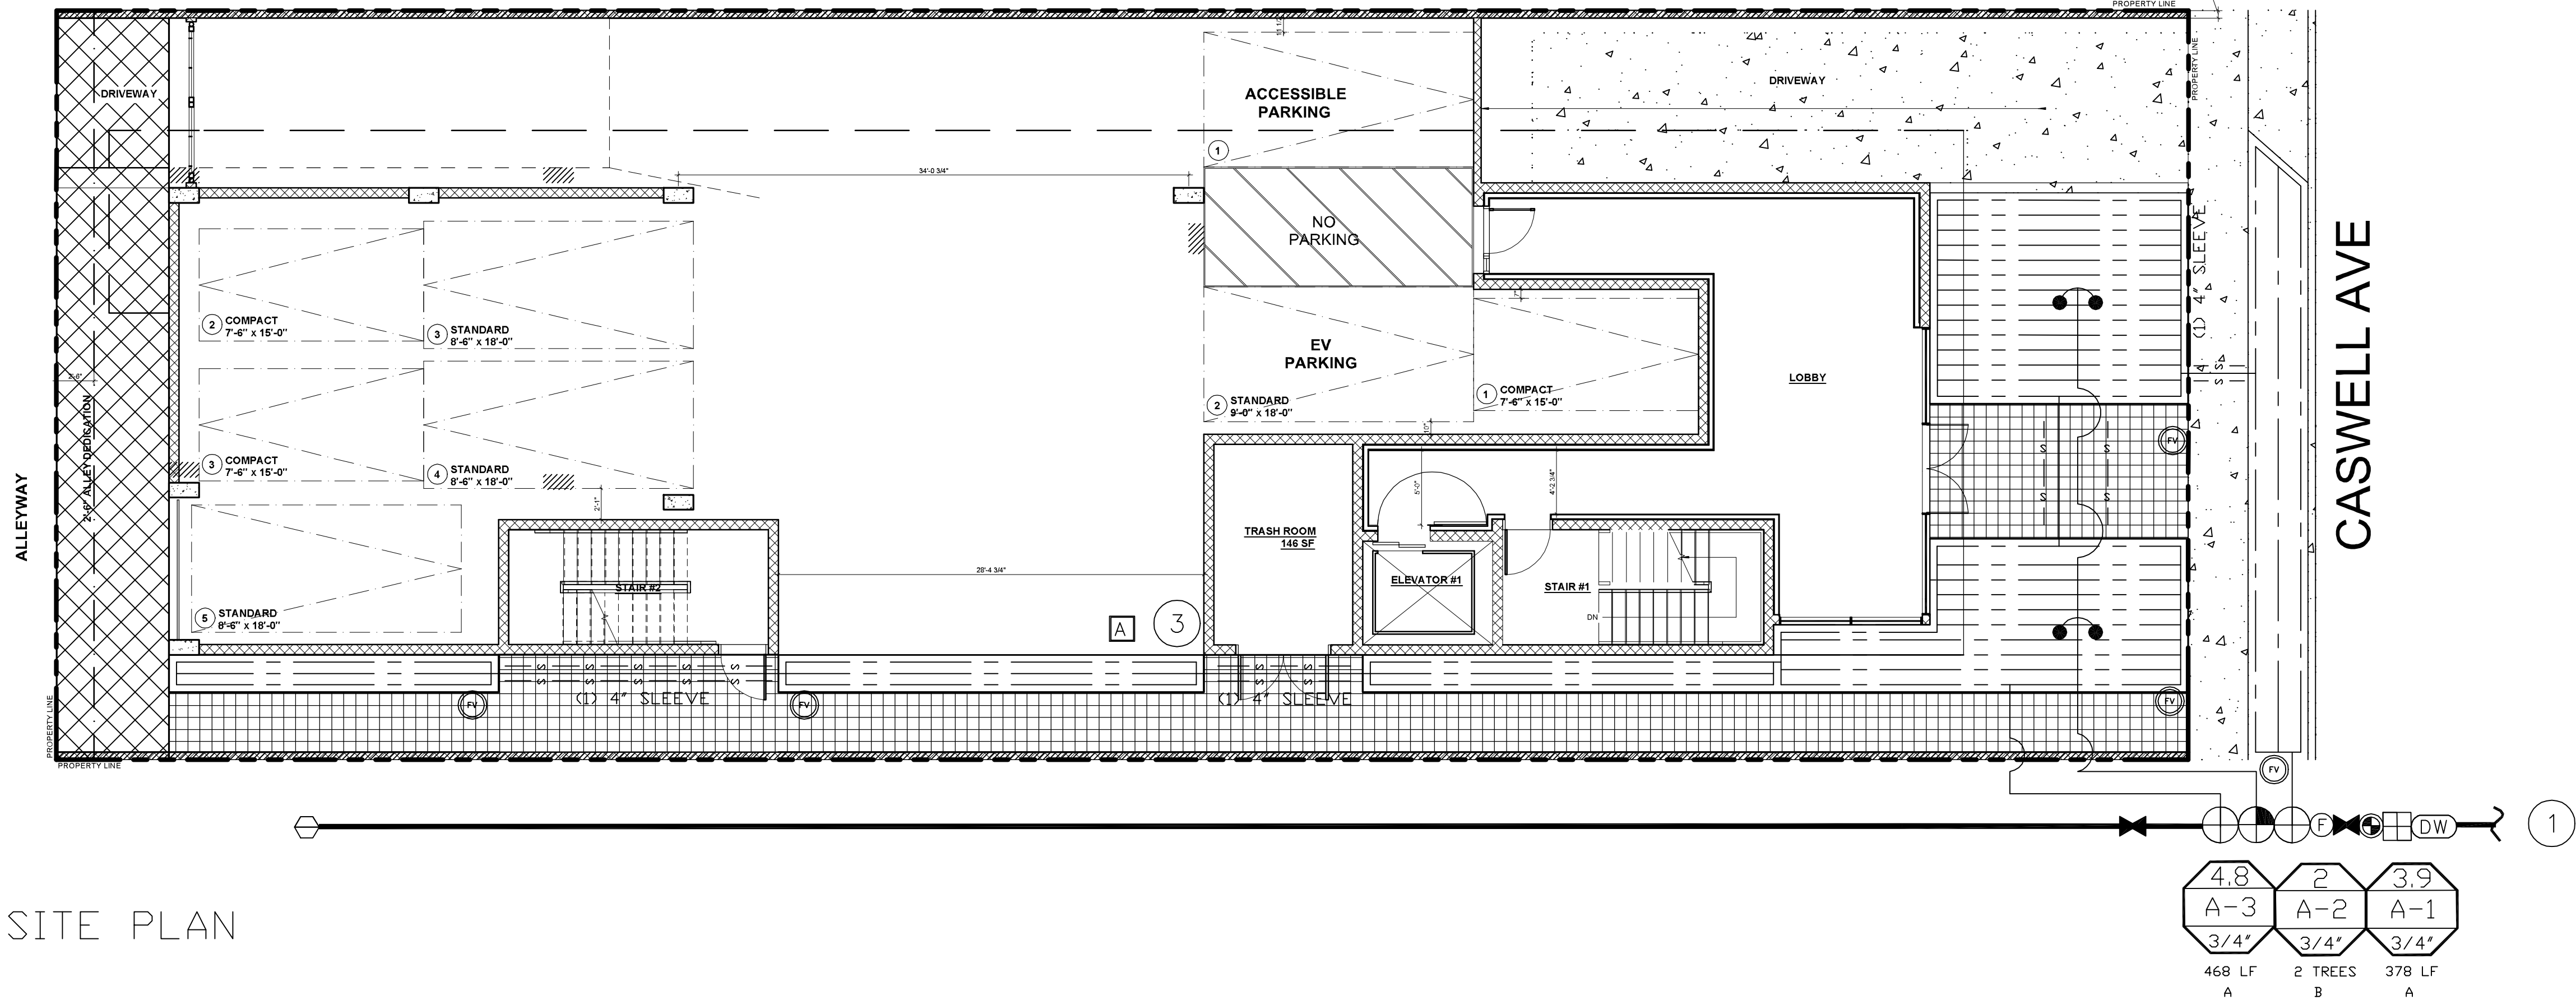

SITE PLAN

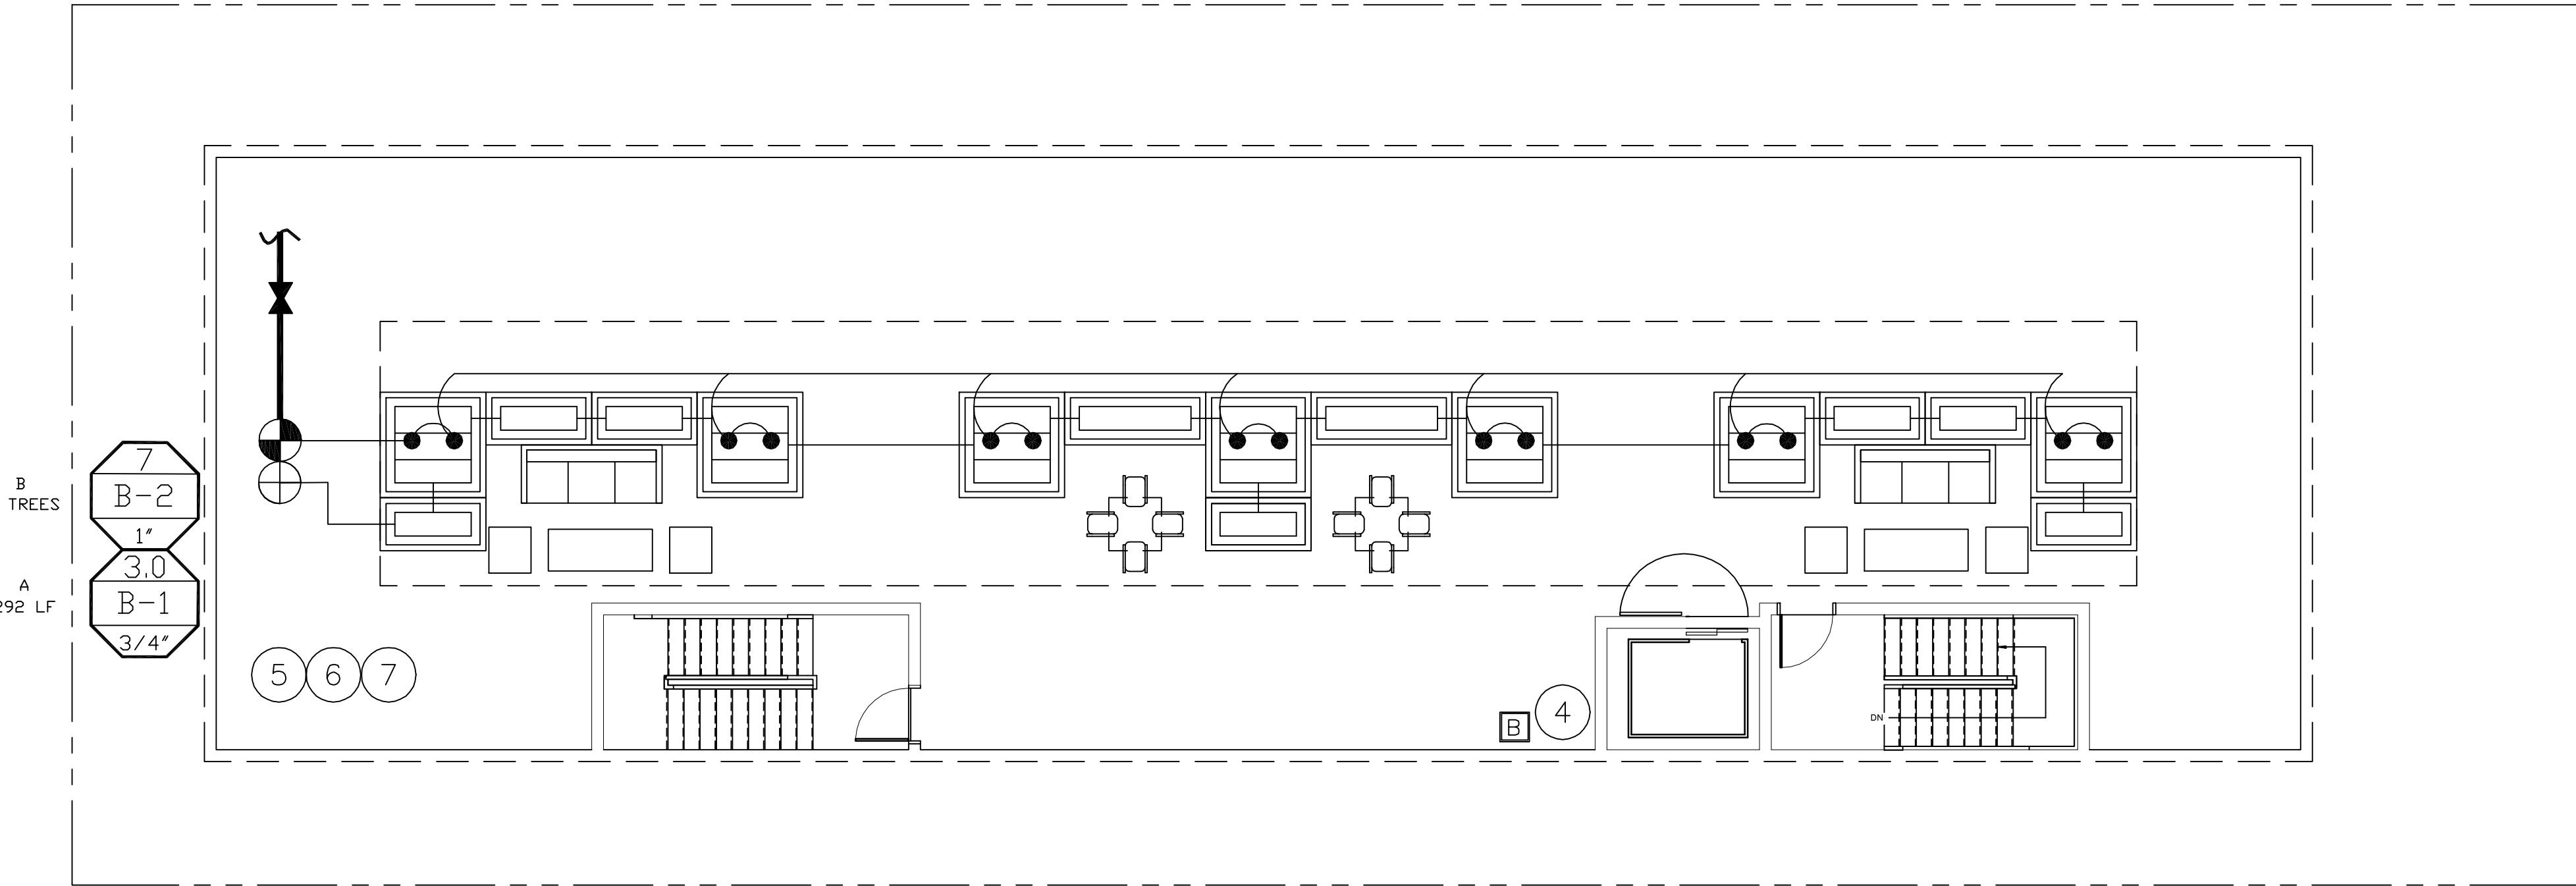

ROOF PLAN



**SAVAGE LAND DESIGN**  
LANDSCAPE ARCHITECTURE • LAND PLANNING • DESIGN  
680 Langsdorf Dr, Suite 202B, Fullerton, CA 92831  
P: 714-878-0335  
Email: savagelanddesign@att.net











**NEW APARTMENT COMPLEX**  
12761 CASWELL AVE  
LOS ANGELES, CA 90066

|     |                |
|-----|----------------|
| No. | Revision/Issue |
|     |                |



**IRRIGATION  
LAYOUT  
PLAN**

|       |          |       |      |
|-------|----------|-------|------|
| Date  | 07-30-21 | Sheet | LI-3 |
| Scale |          |       |      |
| Sheet | 4 of 9   |       |      |
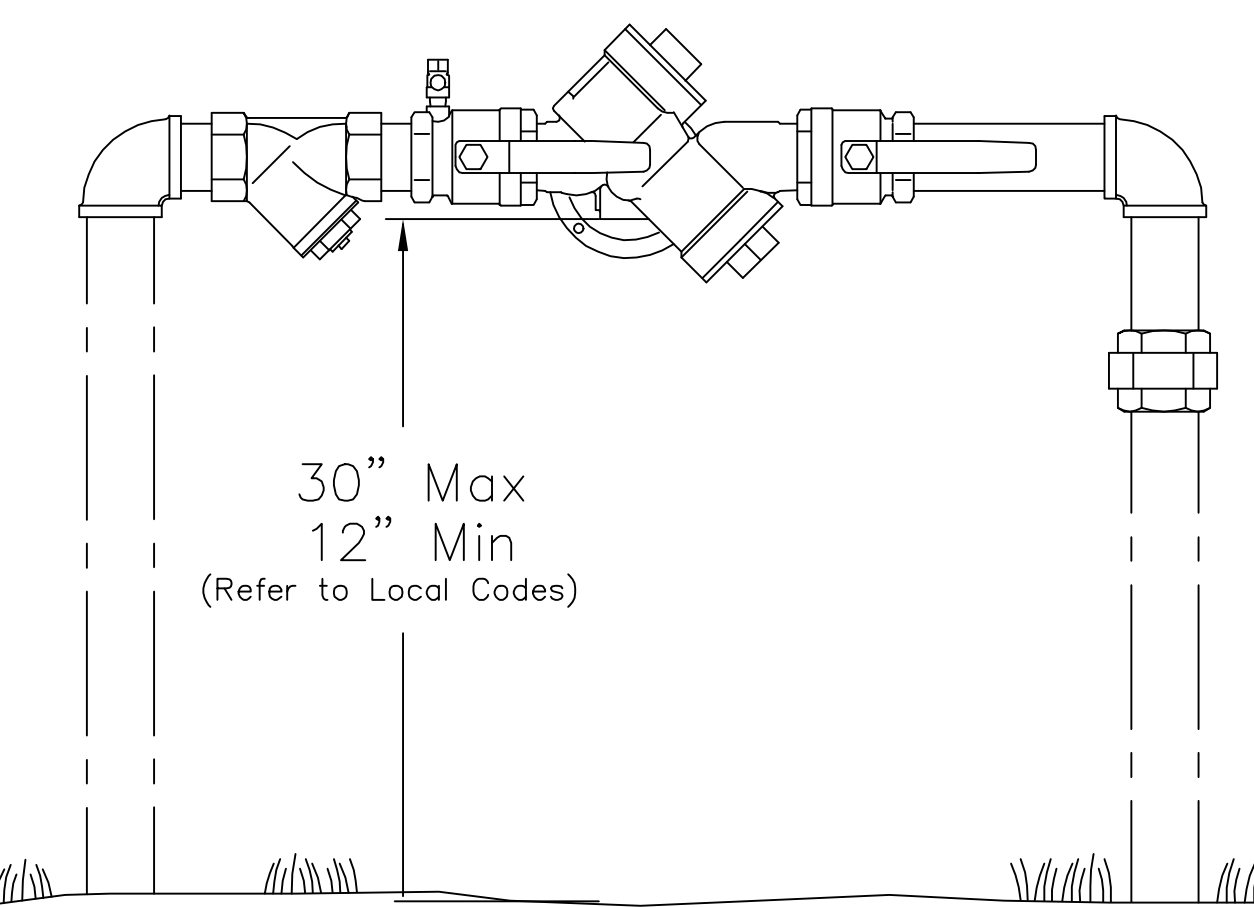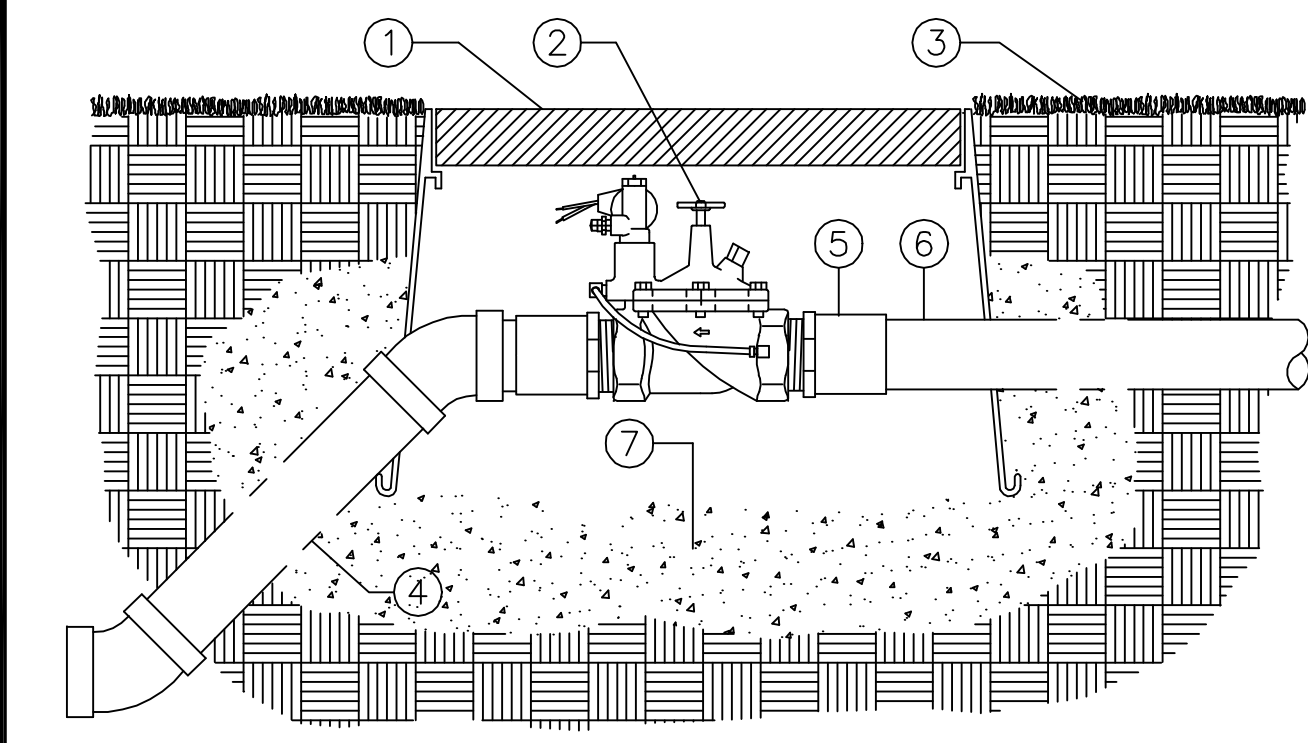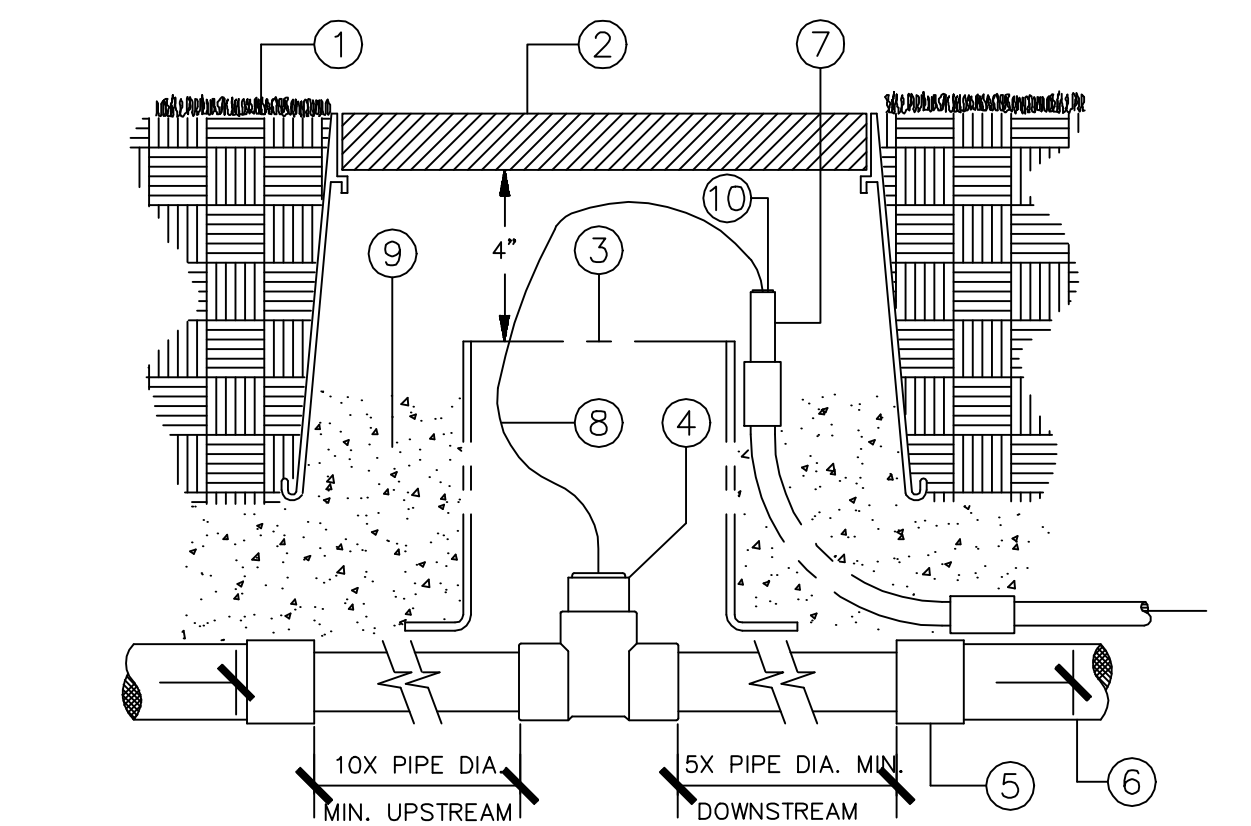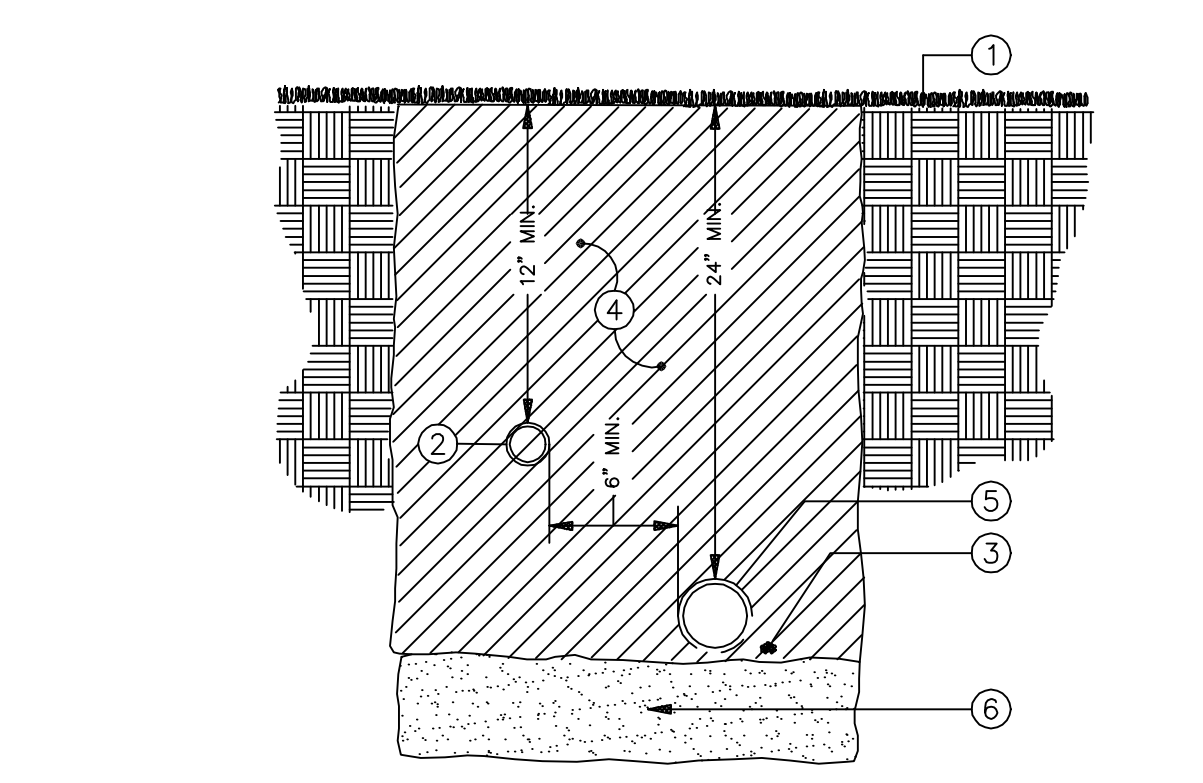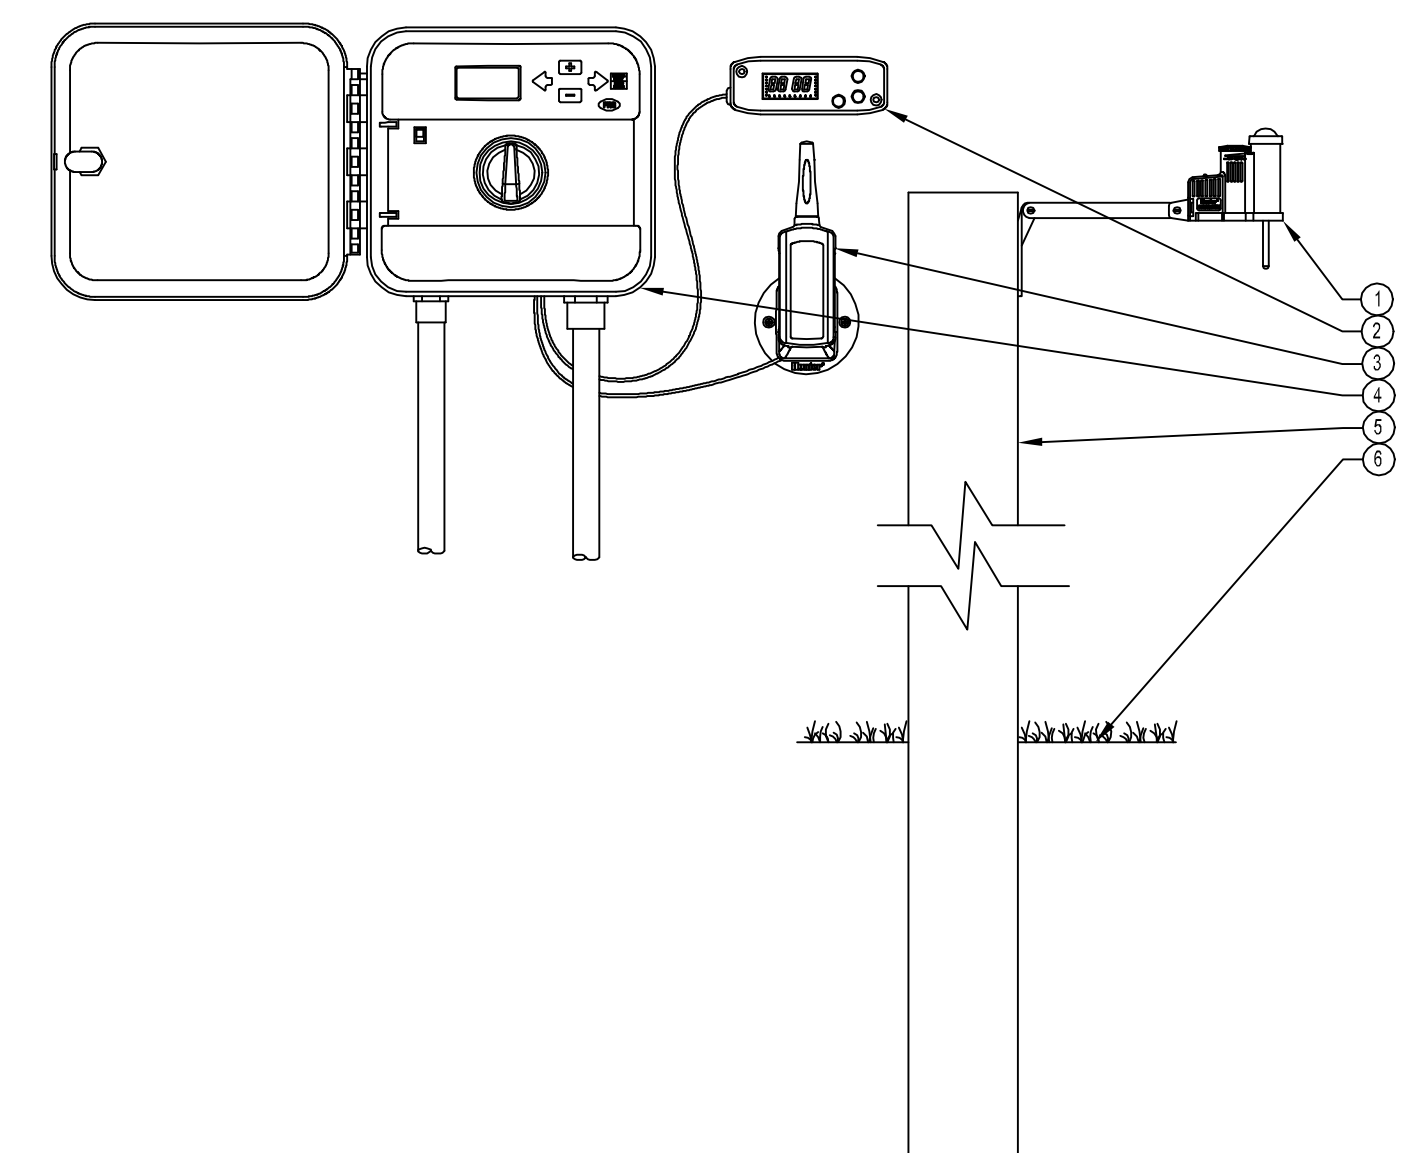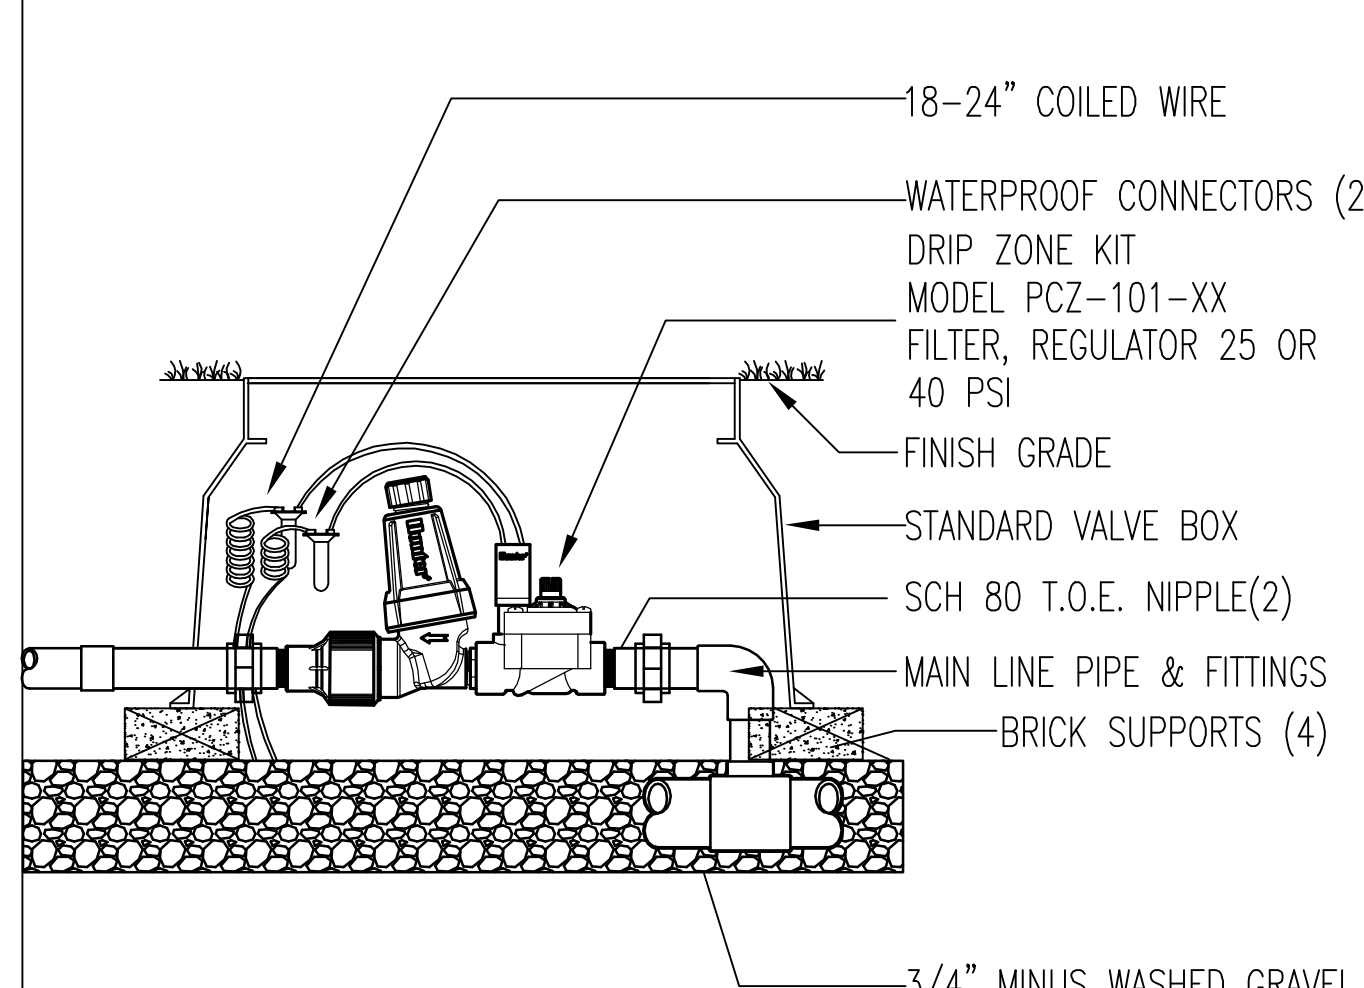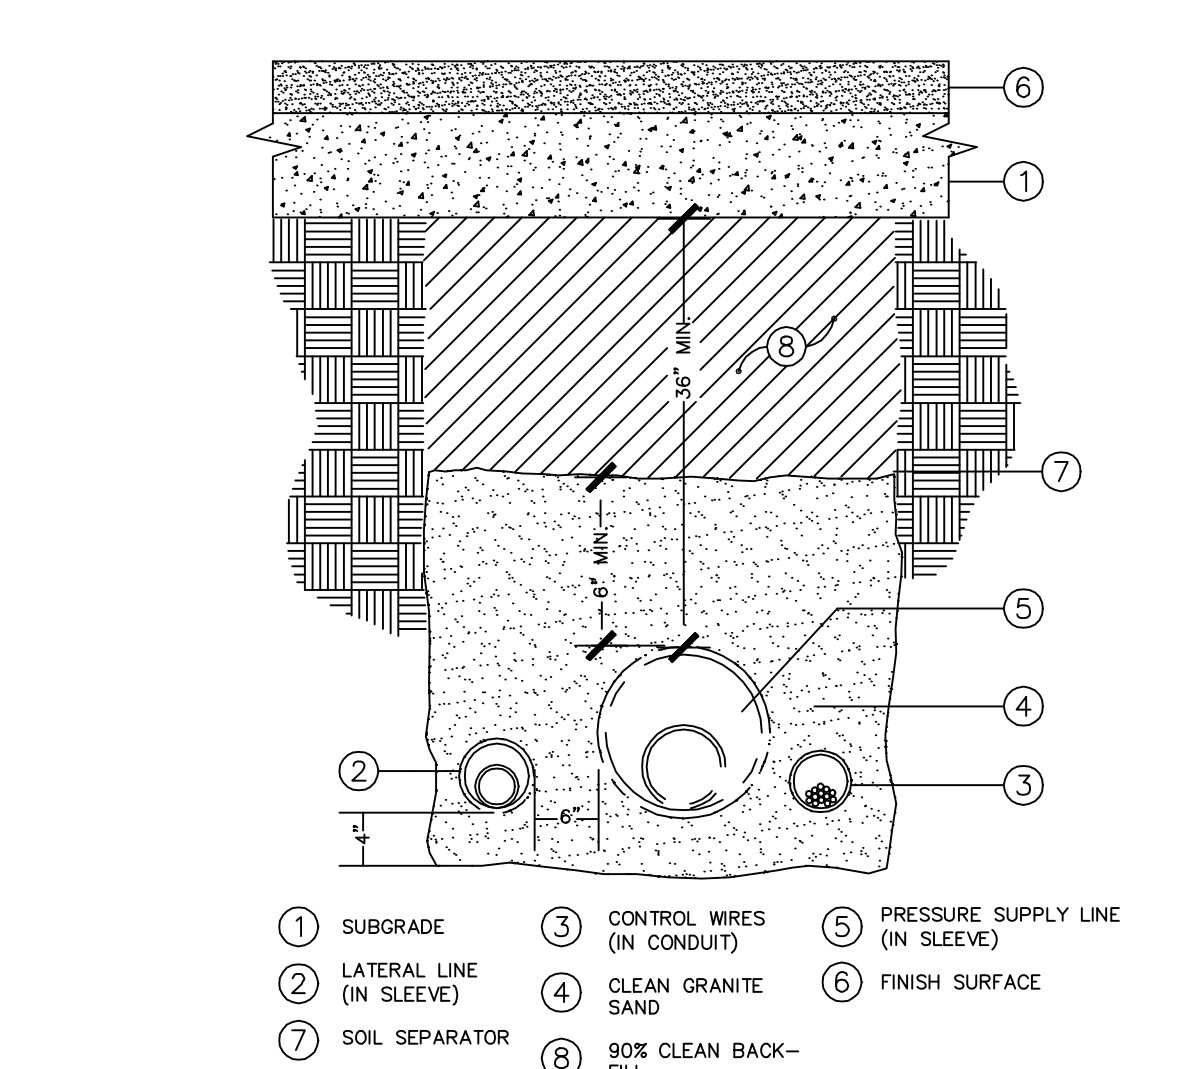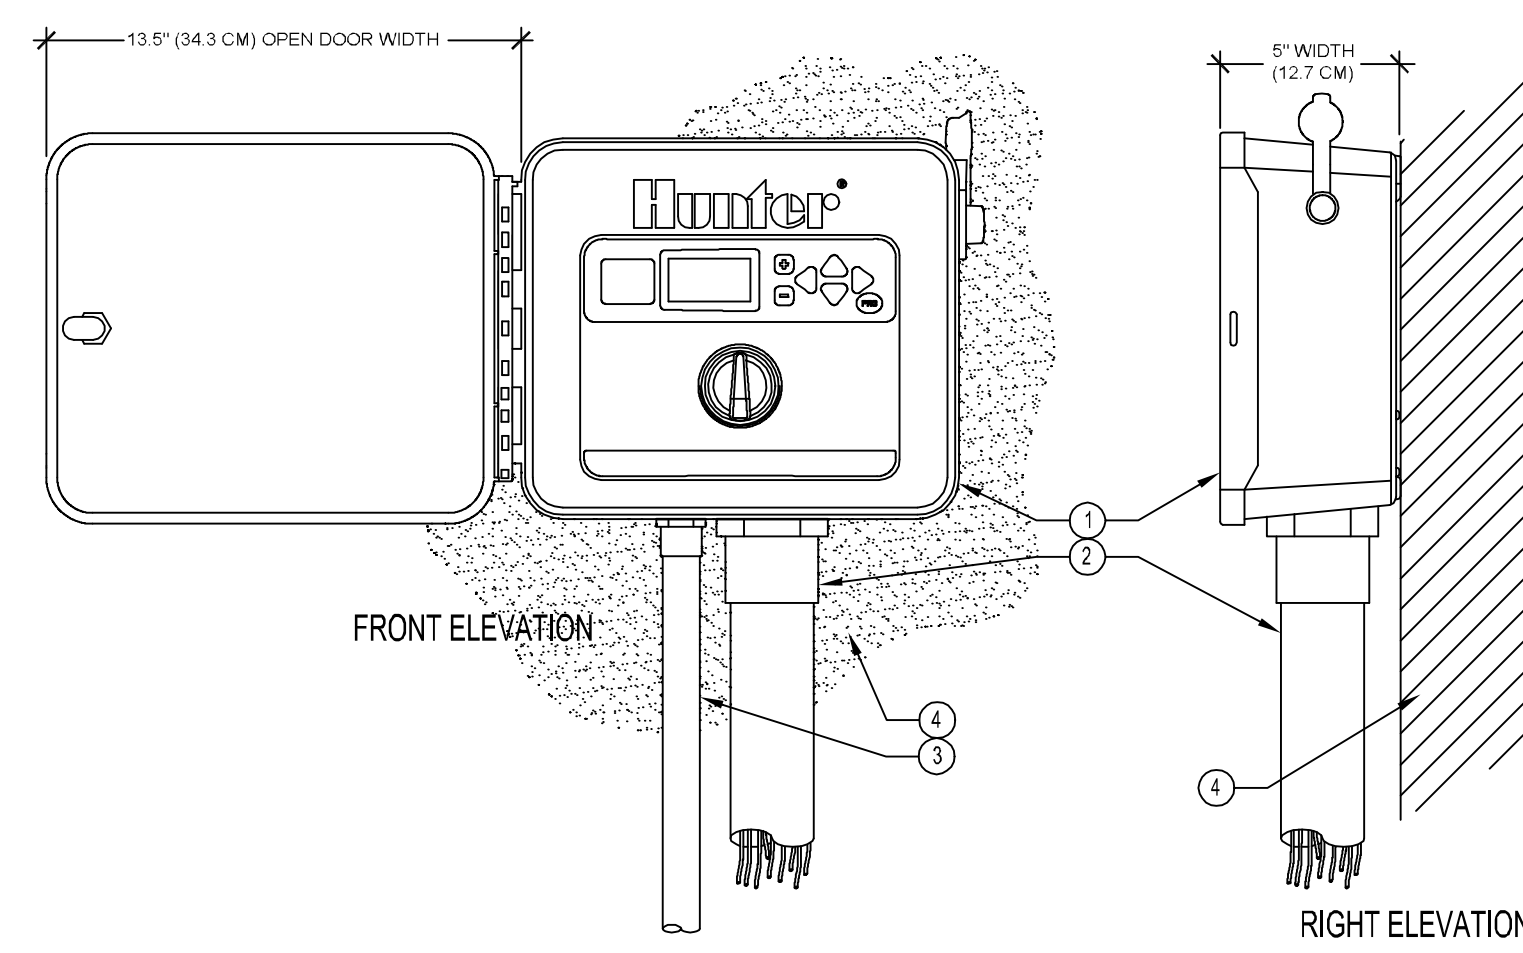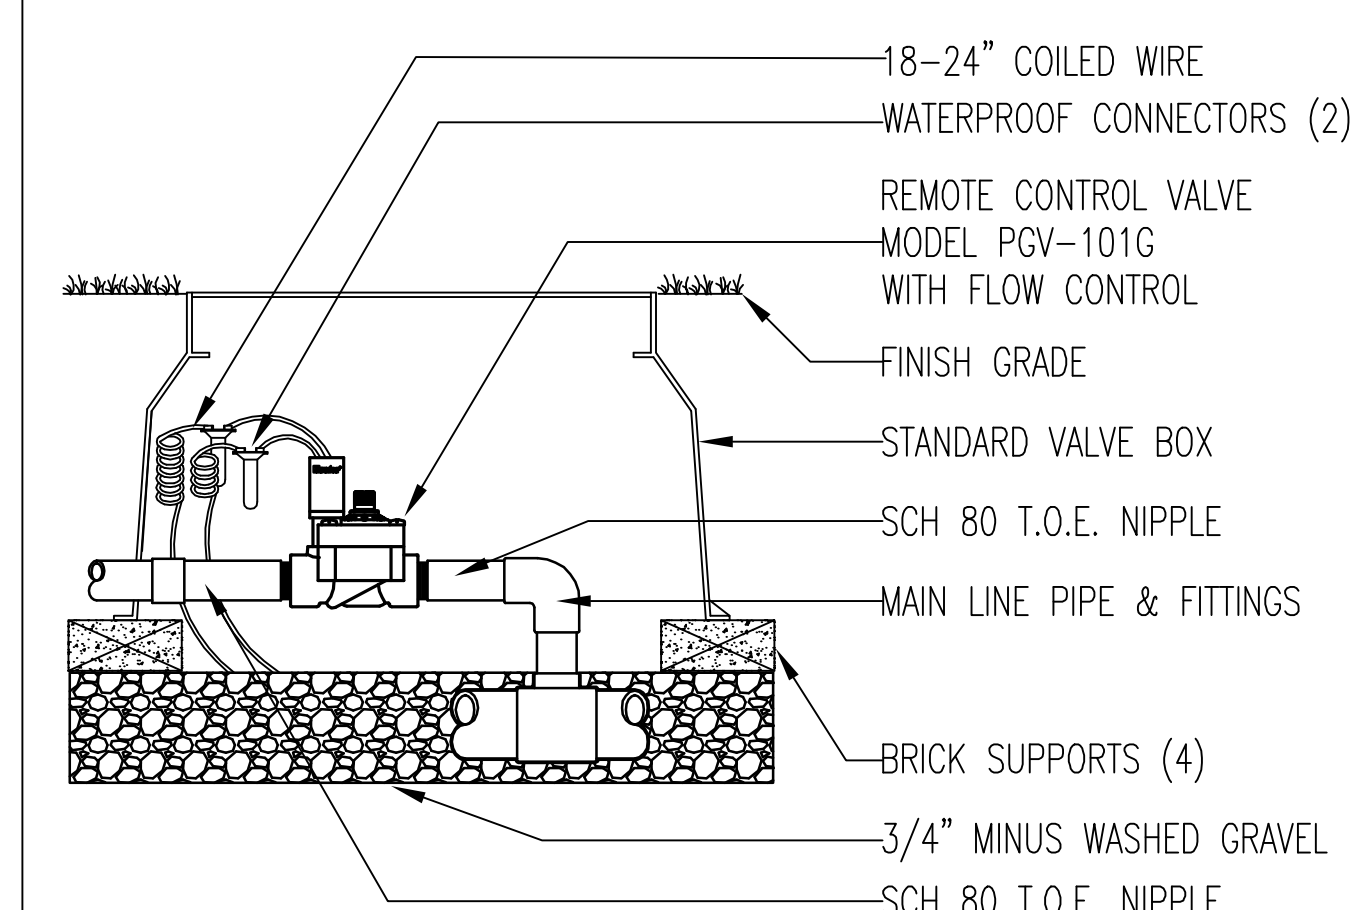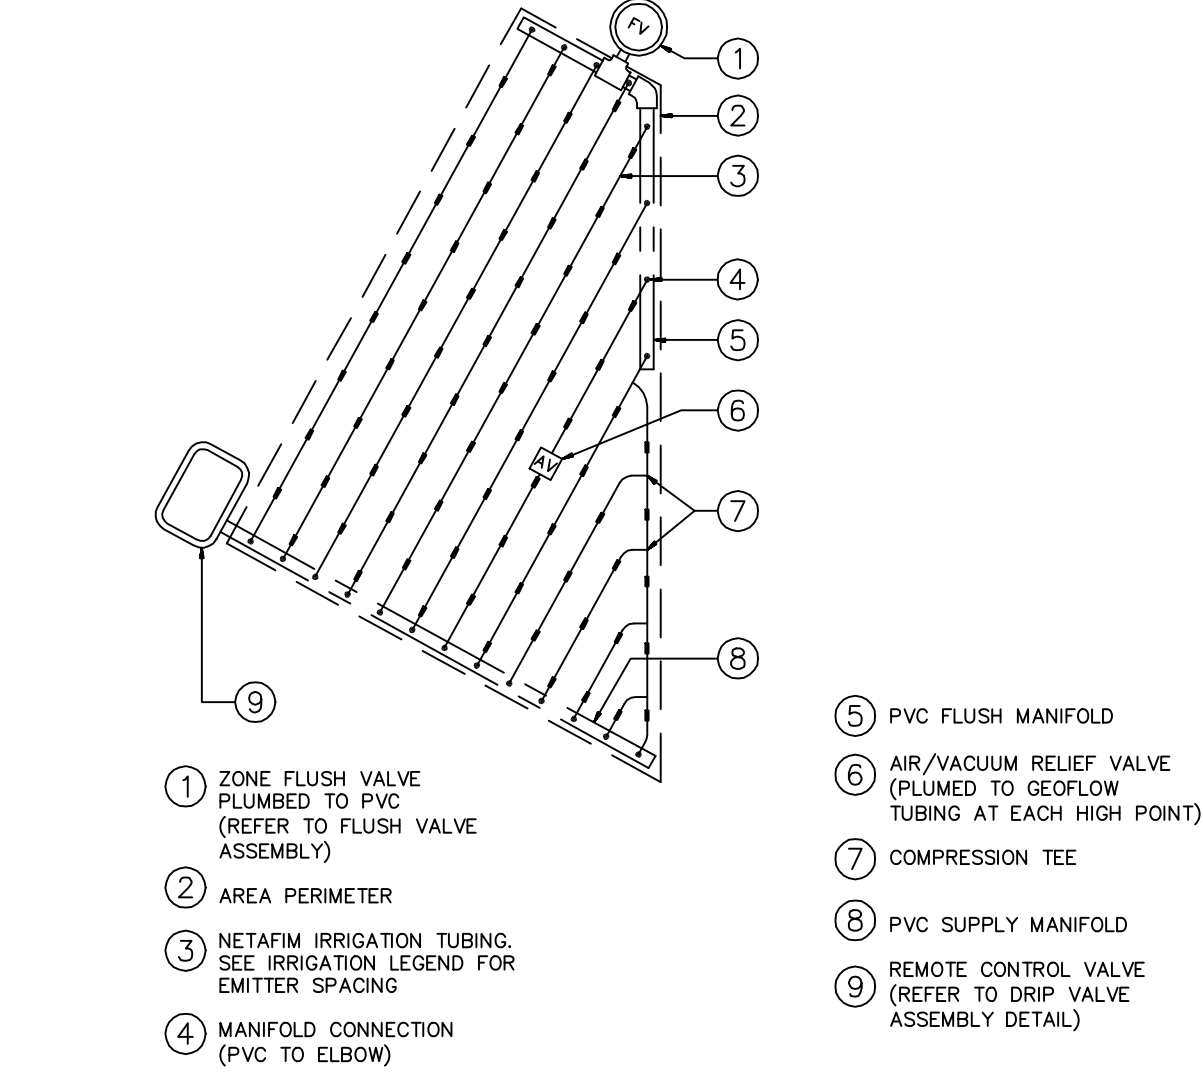
|   |   |   |   |   |   |   |   |
|---|---|---|---|---|---|---|---|
|  <p>30" Max<br/>12" Min<br/>(Refer to Local Codes)</p> <p>Reduced Pressure Assembly<br/>Outside Installation</p>   |   |  <p>① RECTANGULAR PLASTIC VALVE BOX<br/>GREEN IN COLOR WITH PURPLE<br/>RECYCLED LABEL ON LID</p> <p>② ELECTRIC REMOTE CONTROL VALVE</p> <p>③ FINISH GRADE</p> <p>④ PRESSURE SUPPLY LINE</p> <p>⑤ PVC MALE ADAPTOR (2 REQUIRED)</p> <p>⑥ PVC PRESSURE SUPPLY LINE<br/>FROM BASKET STRAINER</p> <p>⑦ 3/4" CRUSHED ROCK SUMP<br/>(ONE CUBIC FOOT)</p> <p>NOTE: VALVE SHALL HAVE A MINIMUM OF 4" CLEARANCE FROM THE BOTTOM OF THE VALVE BOX LID, AND 2" MINIMUM CLEARANCE FROM THE BOTTOM OF VALVE AND TOP OF GRAVEL SUMP.</p> <p>NOTE: ALL PIPE AND FITTINGS USED WITH RECYCLED WATER SHALL BE PURPLE IN COLOR.</p> |   |  <p>① FINISH GRADE</p> <p>② RECTANGULAR VALVE BOX</p> <p>③ 8" DIA. CL 160 PVC SLEEVE<br/>BOTTOM TO BE FLARED AND CONTACT<br/>TOP OF PRESSURE SUPPLY LINE</p> <p>④ FLOW SENSOR, REFER TO PLANS<br/>FOR MODEL NUMBER AND SIZE</p> <p>⑤ PVC REDUCING COUPLER<br/>(2 REQUIRED)</p> <p>⑥ PVC PRESSURE SUPPLY LINE</p> <p>⑦ 3/4" ELECTRICAL CONDUIT</p> <p>⑧ BELDEN #9889 CABLE FROM<br/>SENSOR LEADS TO DATA DECODER,<br/>REFER TO PLANS FOR LOCATION</p> <p>⑨ 3/4" GRAVEL SUMP 1 CU. FT.</p> <p>⑩ CONDUIT BUSHING</p> <p>10X PIPE DIA.<br/>MIN. UPSTREAM</p> <p>5X PIPE DIA. MIN.<br/>DOWNSTREAM</p> |   |  <p>① FINISH GRADE</p> <p>② LATERAL LINE</p> <p>③ CONTROL WIRES</p> <p>④ CLEAN BACKFILL<br/>(REFER TO SPECIFICATIONS)</p> <p>⑤ PRESSURE SUPPLY LINE</p> <p>⑥ SAND BEDDING<br/>(REFER TO SPECIFICATIONS)</p> <p>INSTALL ALL CONTROL WIRE ON THE UNDERSIDE OF THE PRESSURE SUPPLY LINE</p> |   |
| FEBCO MODEL 825Y   | J | MASTER VALVE   | G | FLOW SENSOR   | D | TRENCHING IN LANDSCAPE AREAS   | A |
|  <p>LEGEND:</p> <p>① SOLAR SYNC WIRELESS SENSOR</p> <p>② SOLAR SYNC MODULE</p> <p>③ SOLAR SYNC WIRELESS RECEIVER</p> <p>④ SOLAR SYNC COMPATIBLE CONTROLLER</p> <p>⑤ POST OR SUITABLE MOUNTING SURFACE</p> <p>⑥ FINISHED GRADE</p>   |   |  <p>18-24" COILED WIRE</p> <p>WATERPROOF CONNECTORS (2)</p> <p>DRIP ZONE KIT<br/>MODEL PCZ-101-XX<br/>FILTER, REGULATOR 25 OR<br/>40 PSI</p> <p>FINISH GRADE</p> <p>STANDARD VALVE BOX</p> <p>SCH 80 T.O.E. NIPPLE(2)</p> <p>MAIN LINE PIPE &amp; FITTINGS</p> <p>BRICK SUPPORTS (4)</p> <p>3/4" MINUS WASHED GRAVEL</p>   |   |  <p>① SUBGRADE</p> <p>② LATERAL LINE<br/>(IN SLEEVE)</p> <p>③ CONTROL WIRES<br/>(IN CONDUIT)</p> <p>④ CLEAN GRANITE<br/>SAND</p> <p>⑤ PRESSURE SUPPLY LINE<br/>(IN SLEEVE)</p> <p>⑥ FINISH SURFACE</p> <p>⑦ SOIL SEPARATOR</p> <p>⑧ 90% CLEAN BACK-FILL</p>   |   |   |   |
| WIRELESS SOLAR SYNC   | H | CONTROL VALVE ASSEMBLY (DRIP)   | E | TRENCHING UNDER HARDSCAPE   | B |   |   |
|  <p>13.5" (34.3 CM) OPEN DOOR WIDTH</p> <p>5" WIDTH<br/>(12.7 CM)</p> <p>FRONT ELEVATION</p> <p>RIGHT ELEVATION</p> <p>LEGEND:</p> <p>① IRRIGATION CONTROLLER (1 CORE) PER PLAN</p> <p>② IRRIGATION CONTROL WIRE IN CONDUIT<br/>SIZE AND TYPE PER LOCAL CODES</p> <p>③ ELECTRICAL SUPPLY CONDUIT<br/>CONNECT TO POWER SOURCE. J-BOX INSIDE CONTROLLER</p> <p>④ ADJACENT SURFACE TO MOUNT CONTROLLER PER PLAN</p> <p>NOTE:<br/>MOUNT CONTROLLER LCD SCREEN AT EYE LEVEL.<br/>CONTROLLER SHALL BE HARD-WIRED TO GROUND<br/>110 VAC POWER SOURCE</p> |   |  <p>18-24" COILED WIRE</p> <p>WATERPROOF CONNECTORS (2)</p> <p>REMOTE CONTROL VALVE<br/>MODEL PGV-101G<br/>WITH FLOW CONTROL</p> <p>FINISH GRADE</p> <p>STANDARD VALVE BOX</p> <p>SCH 80 T.O.E. NIPPLE</p> <p>MAIN LINE PIPE &amp; FITTINGS</p> <p>BRICK SUPPORTS (4)</p> <p>3/4" MINUS WASHED GRAVEL</p> <p>SCH 80 T.O.E. NIPPLE</p>   |   |  <p>① ZONE FLUSH VALVE<br/>PLUMBED TO PVC<br/>(REFER TO FLUSH VALVE<br/>ASSEMBLY)</p> <p>② AREA PERIMETER</p> <p>③ NETAFIM IRRIGATION TUBING.<br/>SEE IRRIGATION LEGEND FOR<br/>EMITTER SPACING</p> <p>④ MANIFOLD CONNECTION<br/>(PVC TO ELBOW)</p> <p>⑤ PVC FLUSH MANIFOLD</p> <p>⑥ AIR/VACUUM RELIEF VALVE<br/>(PLUMBED TO GEOPLOW<br/>TUBING AT EACH HIGH POINT)</p> <p>⑦ COMPRESSION TEE</p> <p>⑧ PVC SUPPLY MANIFOLD</p> <p>⑨ REMOTE CONTROL VALVE<br/>(REFER TO DRIP VALVE<br/>ASSEMBLY DETAIL)</p>                                                                                      |   |   |   |
| IRRIGATION CONTROLLER AND SENSOR – WALL MOUNT   | I | CONTROL VALVE ASSEMBLY   | F | INLINE DRIP TUBING LAYOUT   | C |   |   |



**SAVAGE LAND DESIGN**  
LANDSCAPE ARCHITECTURE • LAND PLANNING • DESIGN

680 Langsdorf Dr, Suite 202B, Fullerton, CA 92831  
P: 714-878-0335  
Email: savagelanddesign@att.net













**NEW APARTMENT COMPLEX**  
12761 CASWELL AVE  
LOS ANGELES, CA 90066

|     |                |
|-----|----------------|
| No. | Revision/Issue |
|     |                |



**IRRIGATION  
DETAILS**

|       |          |       |
|-------|----------|-------|
| Date  | 07-30-21 | Sheet |
| Scale |          | LI-4  |
| Sheet | 6 of 9   |       |
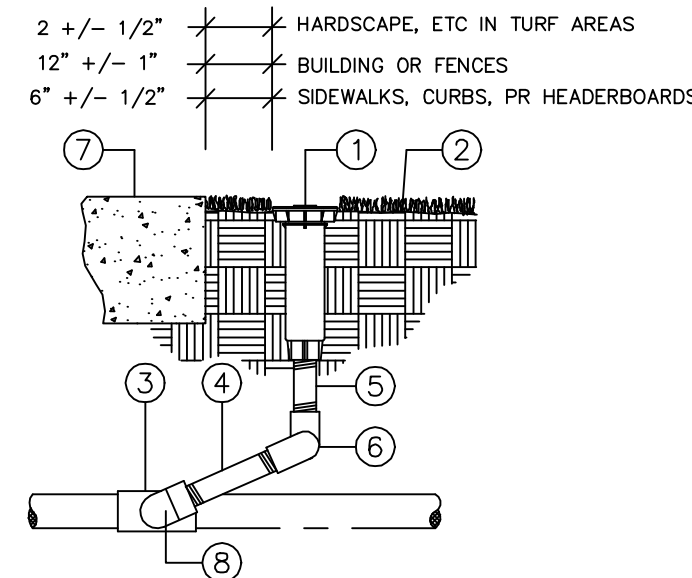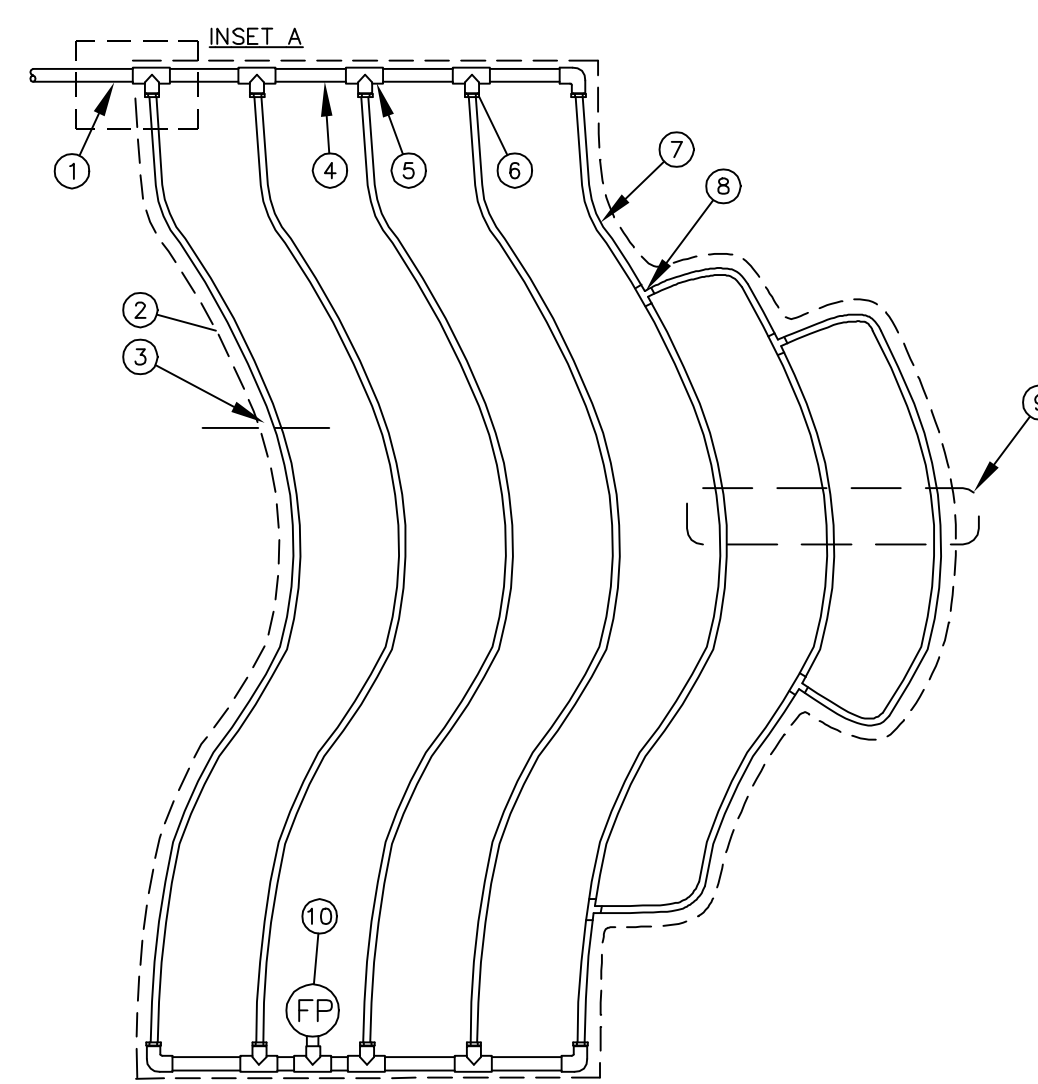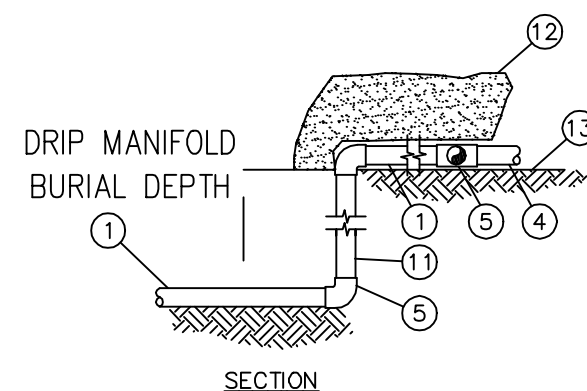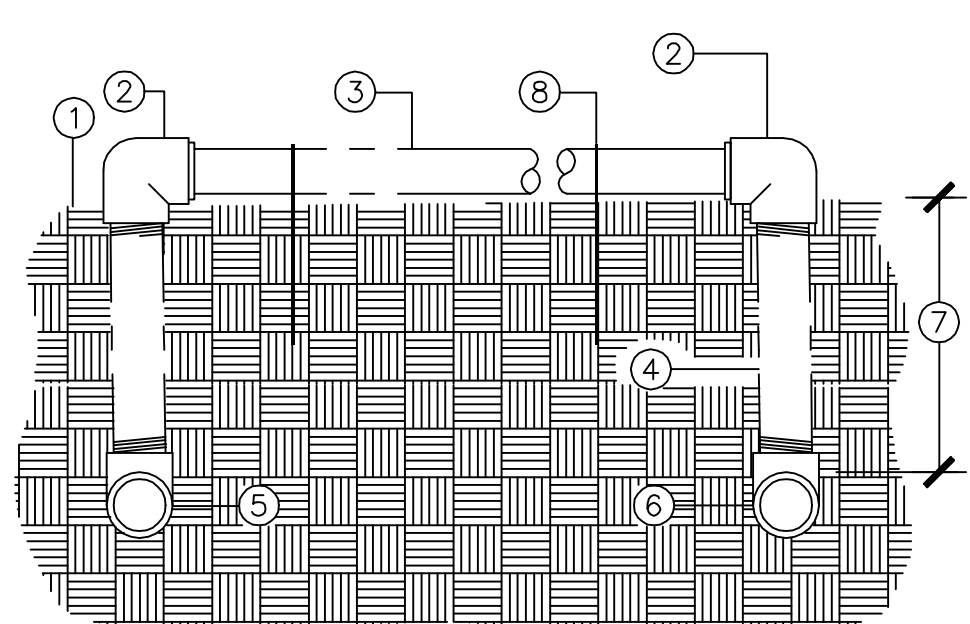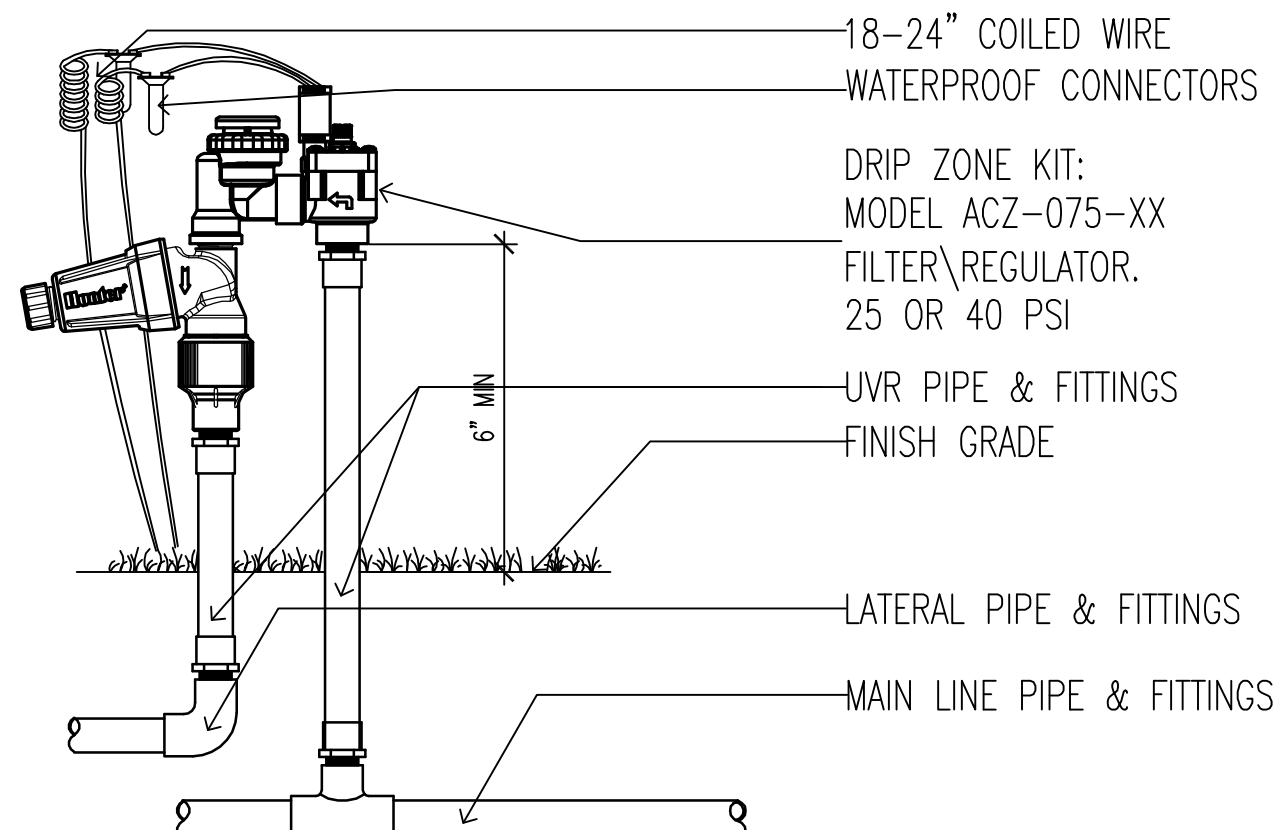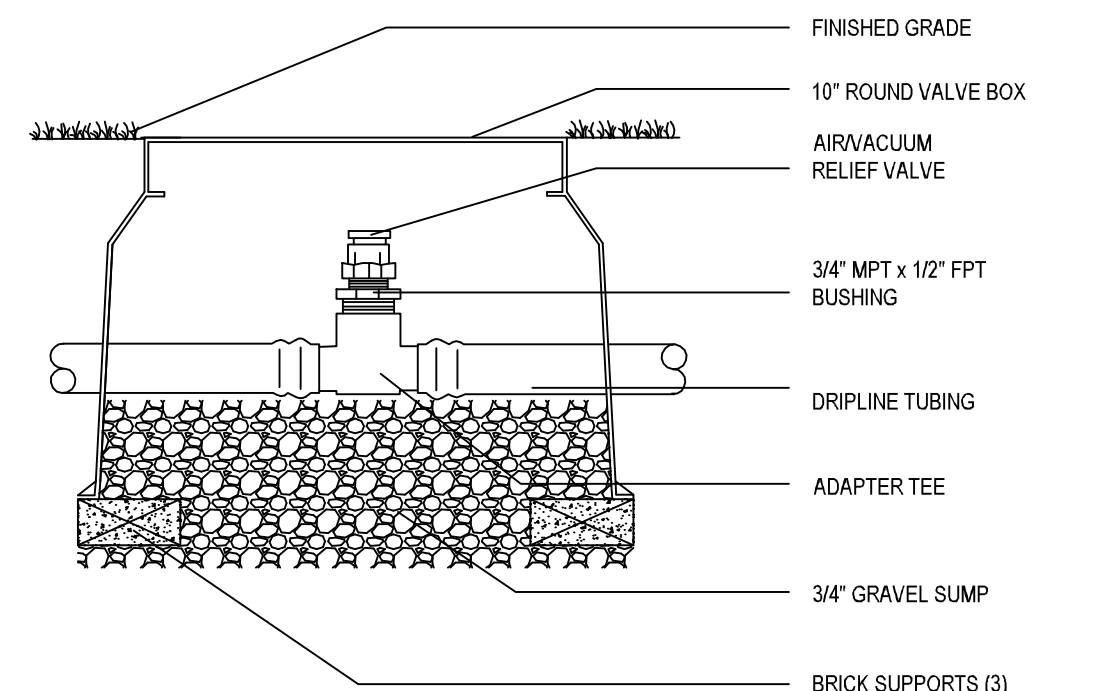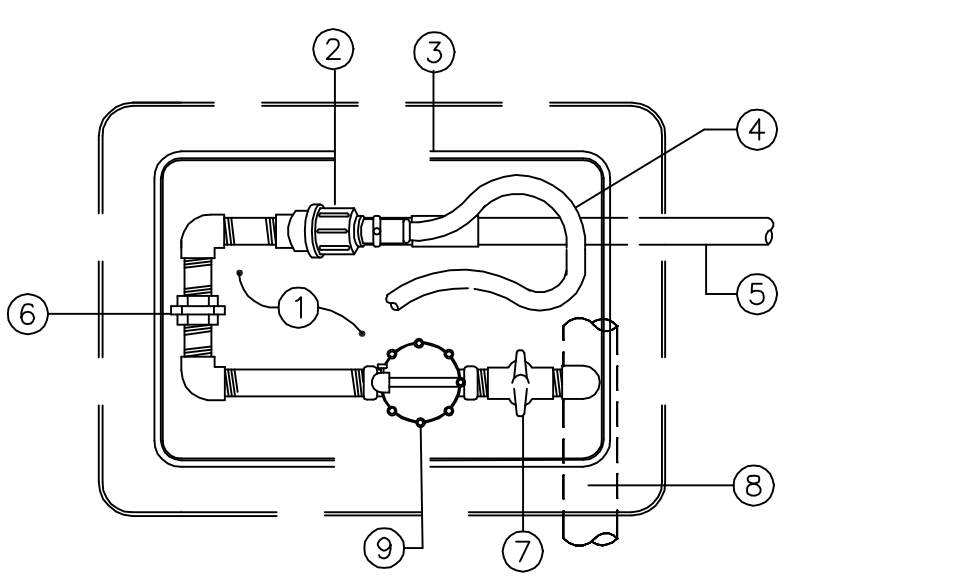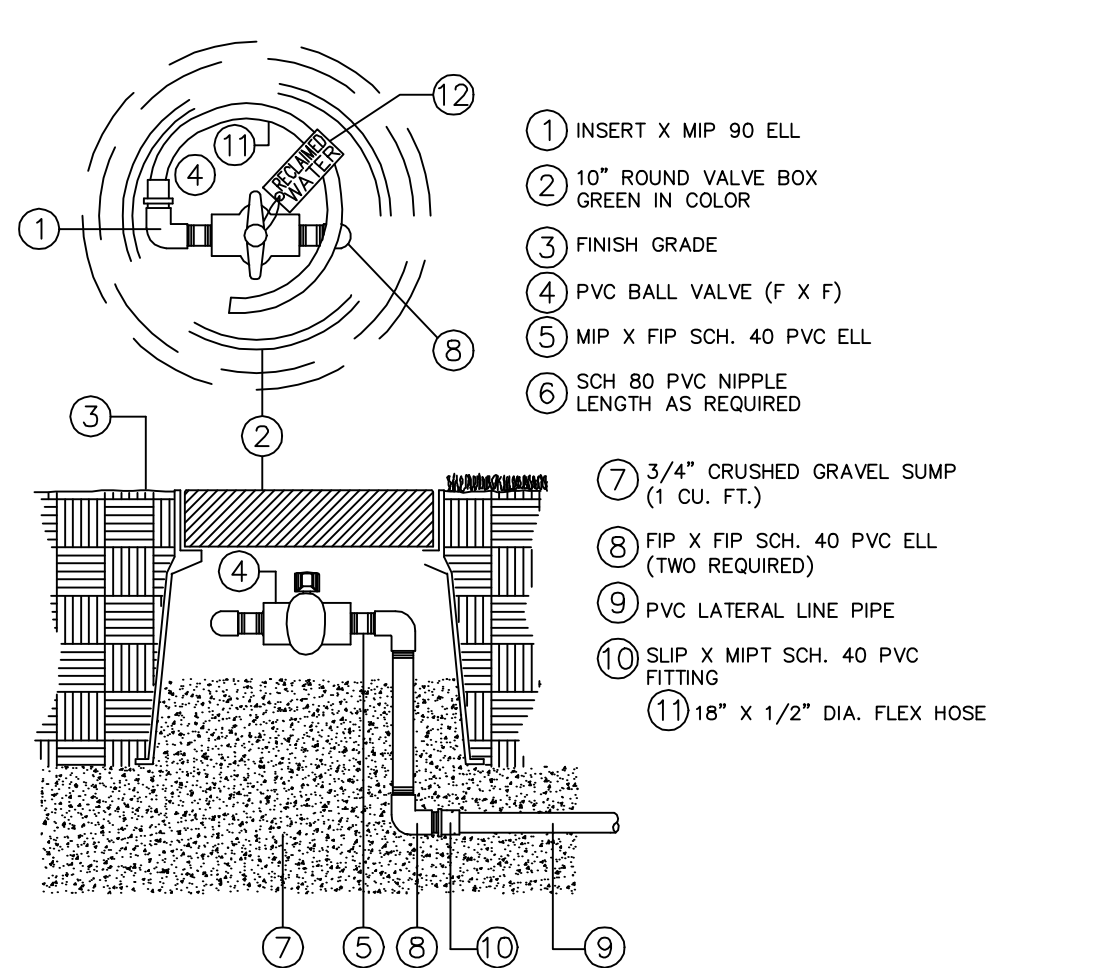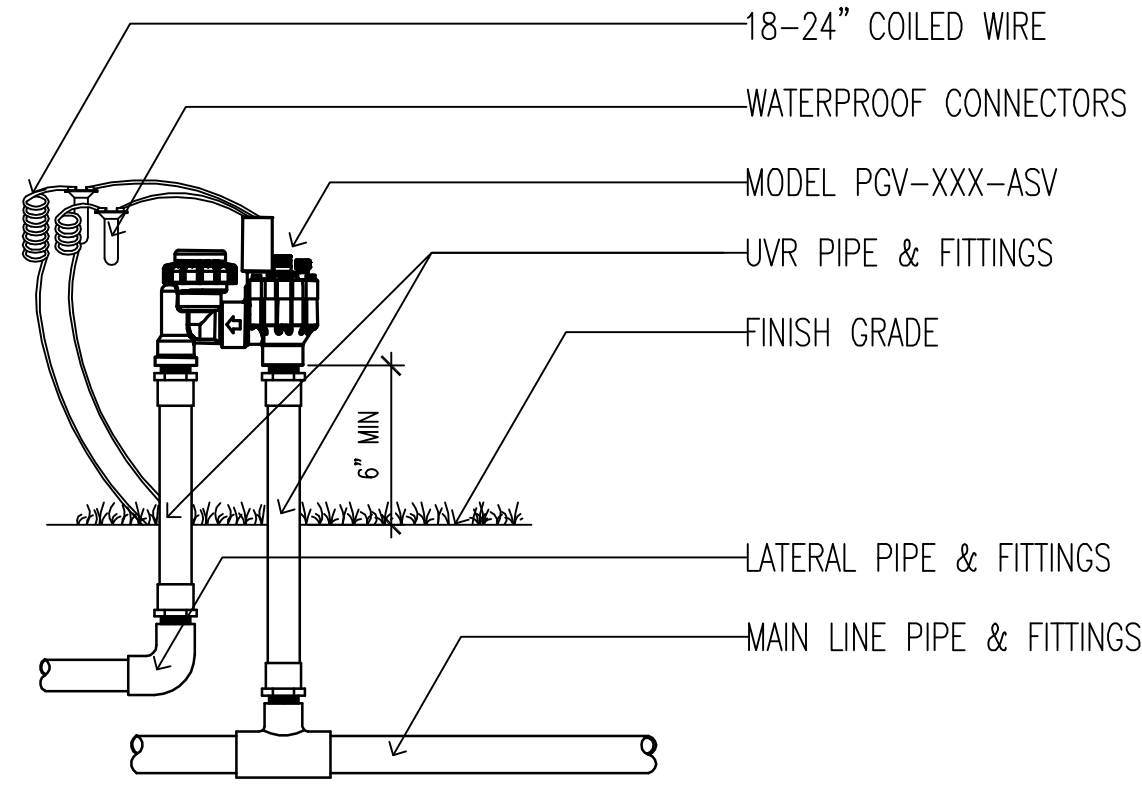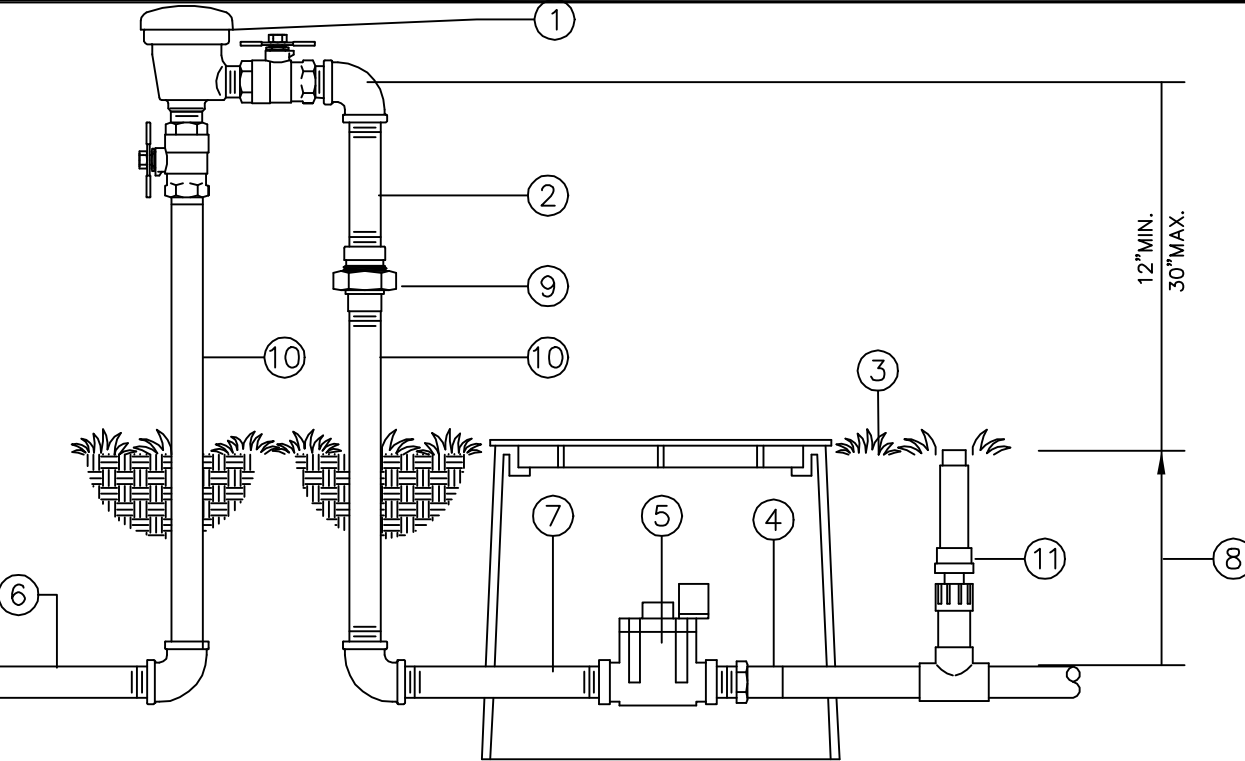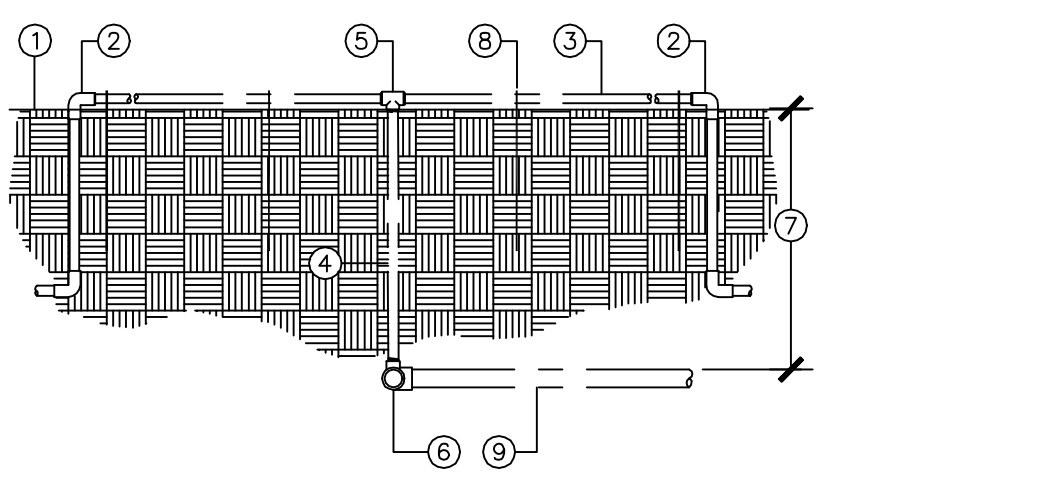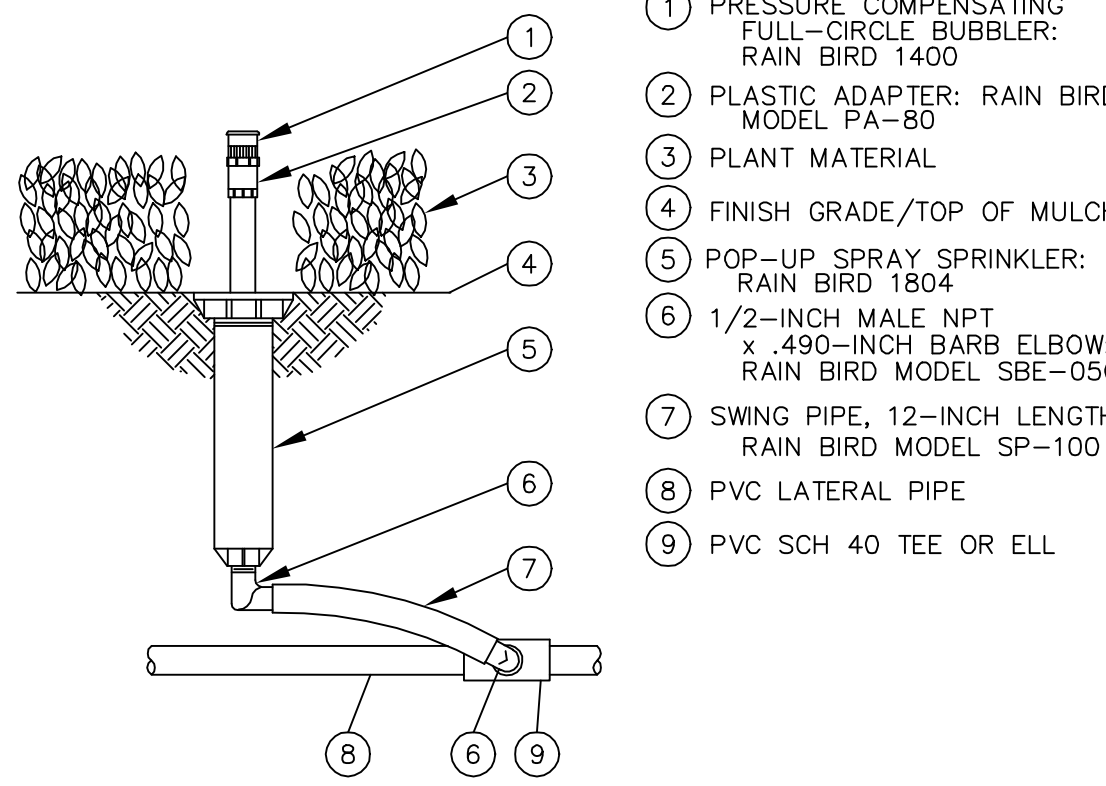
|   |  |   |  |   |  |   |
|---|--|---|--|---|--|---|
|  <p>2 +/- 1/2" HARDSCAPE, ETC IN TURF AREAS<br/>12" +/- 1" BUILDING OR FENCES<br/>6" +/- 1/2" SIDEWALKS, CURBS, PR HEADERBOARDS</p> <p>1 POP-UP SPRAY HEAD<br/>INSTALL 6" FROM EDGE OF HARDSCAPE<br/>2 FINISH GRADE<br/>3 TEE IN LATERAL LINE PIPE<br/>4 1/2" X 2" SCH. 80 PVC NIPPLE<br/>5 1/2" X 8" SCH. 80 PVC NIPPLE<br/>6 1/2" MIP X FIP SCH. 40,90 ELL (2 REQUIRED)<br/>7 HARDSCAPE<br/>8 PVC SCH. 40 STREET ELL</p>                                             |  |  <p>1 PVC SUPPLY PIPE FROM CONTROL VALVE (SIZE PER PLAN)<br/>2 PERIMETER IF IRRIGATED AREA.<br/>3 PERIMETER DRIPLINE PIPE TO BE INSTALLED 2"-4" FROM PERIMETER OF AREA<br/>4 PVC SUPPLY MANIFOLD<br/>5 PVC SCH 40 TEE OR EL (TYPICAL)<br/>6 BARB X MALE FITTING<br/>7 ON-SURFACE DRIPLINE:<br/>8 BARB X BARB INSERT TEE:<br/>9 TOTAL LENGTH OF SELECTED DRIPLINE SHOULD NOT EXCEED LENGTH SHOWN IN TABLE<br/>10 FLUSH VALVE LOCATION<br/>11 PVC RISER PIPE<br/>12 2"-3" DEPTH OF MULCH<br/>13 FINISH GRADE</p> <p>NOTES:<br/>1. DISTANCE BETWEEN LATERAL ROWS AND EMITTER SPACING TO BE BASED ON SOIL TYPE, PLANT MATERIALS AND CHANGES IN ELEVATION. SEE INSTALLATION SPECIFICATIONS ON RAIN BIRD WEB SITE (WWW.RAINBIRD.COM) FOR SUGGESTED SPACING.<br/>2. LENGTH OF LONGEST DRIPLINE LATERAL SHOULD NOT EXCEED THE MAXIMUM SPACING SHOWN IN THE ACCOMPANYING TABLE.<br/>3. PLACE TIE DOWN STAKES EVERY THREE FEET IN SAND, FOUR FEET IN LOAM, AND FIVE FEET IN CLAY.<br/>4. AT FITTINGS WHERE THERE IS A CHANGE OF DIRECTION SUCH AS TEES OR ELBOWS, USE TIE-DOWN STAKES ON EACH LEG OF THE CHANGE OF DIRECTION.<br/>5. WHEN USING 17MM INSERT FITTINGS WITH DESIGN PRESSURE OVER 50PSI, IT IS RECOMMENDED THAT STAINLESS STEEL CLAMPS BE INSTALLED ON EACH FITTING.</p>  |  |  <p>1 FINISH GRADE<br/>2 THREAD X COMPRESSION ELBOW<br/>3 SUBSURFACE TUBING, INSTALL ON GRADE AND STAKE AT 2' O.C. USING SALCO DTS-30-750 TUBING STAKES.<br/>4 10" THREADED PVC SCH. 40 RISER<br/>5 PVC SCH. 40 TEE (S X S X T) IN EXHAUST HEADER TO FLUSH VALVE ASSEMBLY<br/>6 PVC SCH. 40 TEE (S X S X T) IN INTAKE HEADER<br/>7 HEADER DEPTH REFER TO SPECIFICATIONS<br/>8 SALCO DTS-30-750 TUBING STAKES</p>   |  | <p>POP UP SPRAY HEAD I</p>   |
|  <p>18-24" COILED WIRE<br/>WATERPROOF CONNECTORS (2)<br/>DRIPLINE KIT:<br/>MODEL ACZ-075-XX<br/>FILTER/REGULATOR,<br/>25 OR 40 PSI<br/>UVR PIPE &amp; FITTINGS<br/>FINISH GRADE<br/>LATERAL PIPE &amp; FITTINGS<br/>MAIN LINE PIPE &amp; FITTINGS</p> <p>*NOTE*<br/>ANTI-SIPHON VALVES SHOULD BE INSTALLED 6-12" ABOVE THE HIGHEST SPRINKLER HEAD WITHIN THE ZONE, OR, ACCORDING TO LOCAL CODE.</p> <p>XX ACZ-075 VALVE<br/>SCALE: 1.5" = 1'-0" Irrigation Detail</p> |  |  <p>FINISHED GRADE<br/>10" ROUND VALVE BOX<br/>AIR/VACUUM RELIEF VALVE<br/>3/4" MPT X 1/2" FPT BUSHING<br/>DRIPLINE TUBING<br/>ADAPTER TEE<br/>3/4" GRAVEL SUMP<br/>BRICK SUPPORTS (3)</p> <p>NOTES:<br/>1. INSTALLATION TO BE COMPLETED IN ACCORDANCE WITH MANUFACTURER'S SPECIFICATIONS.<br/>2. DO NOT SCALE DRAWINGS.<br/>3. ALL DIMENSIONS ARE CONSIDERED TRUE AND REFLECT MANUFACTURER'S SPECIFICATIONS.<br/>4. CONTRACTOR'S NOTE: FOR PRODUCT AND COMPANY INFORMATION VISIT <a href="http://www.CADdetails.com/info">www.CADdetails.com/info</a> REFERENCE NUMBER 901-342.</p> <p>DRIP MICRO<br/>AIR RELIEF TUBING</p>   |  |  <p>1 3/4" CRUSHED GRAVEL SUMP (2 CUBIC FEET (INSTALL SOIL SEPARATOR FABRIC OVER SUMP))<br/>2 AGRICULTURAL PRODUCTS INC. MODEL 4E-3/4"-FILTER WITH 150 MESH SCREEN<br/>3 RECTANGULAR VALVE BOX, GREEN IN COLOR, BRAND LID WITH CONTROLLER AND STATION NUMBER, VALVE BOX TO REST ON GRAVEL SUMP<br/>4 18" X 12" DIA. FLEX HOSE-CONNECT TO FILTER FLUSH PORT<br/>5 PVC LATERAL LINE PIPE<br/>6 PVC UNION (LINE SIZE)<br/>7 PVC BALL VALVE (LINE SIZE)<br/>8 PRESSURE SUPPLY LINE<br/>9 ELECTRIC REMOTE CONTROL VALVE</p> |  |  <p>1 INSERT X MIP 90 ELL<br/>2 10" ROUND VALVE BOX GREEN IN COLOR<br/>3 FINISH GRADE<br/>4 PVC BALL VALVE (F X F)<br/>5 MIP X FIP SCH. 40 PVC ELL<br/>6 SCH 80 PVC NIPPLE LENGTH AS REQUIRED<br/>7 3/4" CRUSHED GRAVEL SUMP (1 CU. FT.)<br/>8 FIP X FIP SCH. 40 PVC ELL (TWO REQUIRED)<br/>9 PVC LATERAL LINE PIPE<br/>10 SLIP X MIP SCH. 40 PVC FITTING<br/>11 18" X 1/2" DIA. FLEX HOSE</p> <p>NOTE: ALL PIPE AND FITTINGS USED WITH RECYCLED WATER SHALL BE PURPLE IN COLOR.</p> <p>FLUSH VALVE B</p> |
|  <p>18-24" COILED WIRE<br/>WATERPROOF CONNECTORS (2)<br/>MODEL PGV-XXX-ASV<br/>UVR PIPE &amp; FITTINGS<br/>FINISH GRADE<br/>LATERAL PIPE &amp; FITTINGS<br/>MAIN LINE PIPE &amp; FITTINGS</p> <p>*NOTE*<br/>ANTI-SIPHON VALVES SHOULD BE INSTALLED 6-12" ABOVE THE HIGHEST SPRINKLER HEAD WITHIN THE ZONE, OR, ACCORDING TO LOCAL CODE.</p> <p>XX PGV-ASV VALVE<br/>SCALE: 1.5" = 1'-0" Irrigation Detail</p>                                                        |  |  <p>1 PRESSURE VACUUM BREAKER DEVICE ASSEMBLY<br/>2 GALVANIZED NIPPLE<br/>3 FINISH GRADE<br/>4 THREADED BY SLIP COUPLING<br/>5 CONTROL VALVE IN VALVE BOX<br/>6 FROM WATER SOURCE<br/>7 PVC PRESSURE SUPPLY LINE,<br/>8 TRENCH DEPTH MINIMUM 12"<br/>9 UNION<br/>10 GALVANIZED STEEL RISER<br/>11 IRRIGATION SPRAY HEAD</p> <p>DIRECTION OF FLOW</p>   |  |  <p>1 FINISH GRADE<br/>2 3/4" PVC SCH 40 COMPRESSION BY SLIP ELBOW TO 3/4" PVC NIPPLE TO FLUSH VALVE ASSEMBLY.<br/>3 NETAFIM TECHLINE DRIPPER TUBE ON GRADE AND STAKE AT 4' O.C. USING NETAFIM TL56 SOIL STAPLE.<br/>4 12" THREADED PVC SCH. 40 RISER<br/>5 PVC SCH. 40 TEE (S X S X T) WITH COMPRESSION FITTINGS<br/>6 PVC SCH. 40 TEE (S X S X T) IN LATERAL LINE PIPE<br/>7 LATERAL LINE DEPTH, REFER TO SPECIFICATIONS<br/>8 NETAFIM TL56 SOIL STAPLE<br/>9 LATERAL LINE PIPE</p>                                 |  |  <p>1 PRESSURE COMPENSATING FULL-CIRCLE BUBBLER: RAIN BIRD 1400<br/>2 PLASTIC ADAPTER: RAIN BIRD MODEL PA-80<br/>3 PLANT MATERIAL<br/>4 FINISH GRADE/TOP OF MULCH<br/>5 POP-UP SPRAY SPRINKLER: RAIN BIRD 1804<br/>6 1/2-INCH MALE NPT X 490-INCH BARB ELBOW: RAIN BIRD MODEL SBE-050<br/>7 SWING PIPE, 12-INCH LENGTH: RAIN BIRD MODEL SP-100<br/>8 PVC LATERAL PIPE<br/>9 PVC SCH 40 TEE OR ELL</p> <p>POP UP BUBBLER HEAD C</p>                                                                       |



**SAVAGE LAND DESIGN**  
LANDSCAPE ARCHITECTURE • LAND PLANNING • DESIGN

680 Langsdorf Dr, Suite 202B, Fullerton, CA 92831

P: 714-878-0335

Email: [savagelanddesign@att.net](mailto:savagelanddesign@att.net)

NEW APARTMENT COMPLEX


12761 CASWELL AVE  
LOS ANGELES, CA 90066

| No. | Revision/Issue |
|-----|----------------|
|     |                |
|     |                |



**IRRIGATION  
DETAILS**

|       |          |       |
|-------|----------|-------|
| Date  | 07-30-21 | Sheet |
| Scale |          | LI-5  |
| Sheet | 6 of 9   |       |

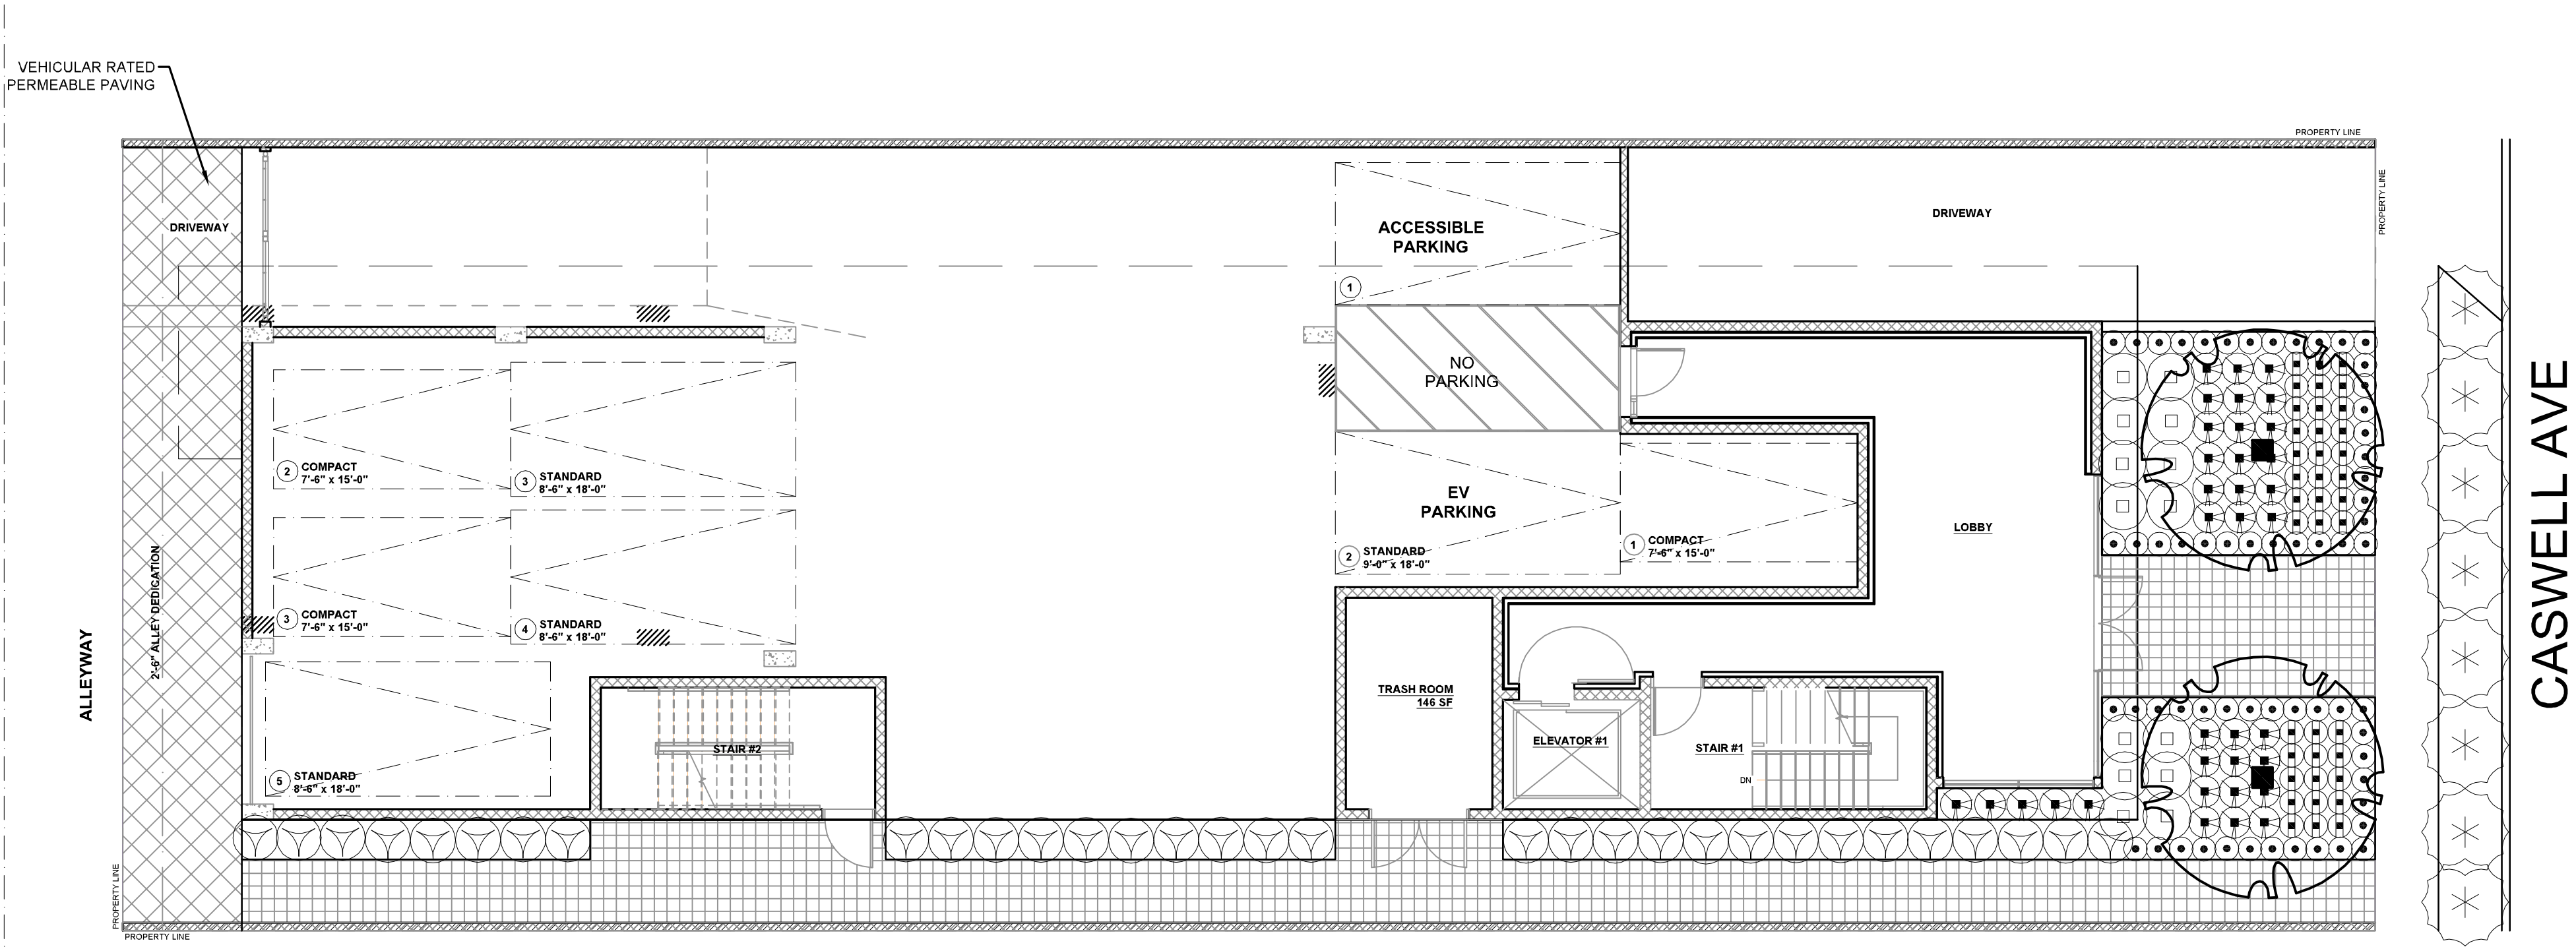

| GROUND LEVEL PLANTING LEGEND |                                   |                     |                  |      |         |                   |                  |        |  |
|------------------------------|-----------------------------------|---------------------|------------------|------|---------|-------------------|------------------|--------|--|
| SYMBOL                       | DESCRIPTION                       |                     | SIZE/ SPACING    | QTY. | WU/COLS | MATURE SIZE (HxW) | TIME TO MATURITY | HYDROZ |  |
| SHRUBS                       |                                   |                     |                  |      |         |                   |                  |        |  |
|                              | CISTUS X PURPUREUS                | ORCHID ROCKROSE     | 5 GAL @ 3' O.C.  | 14   | L       | 4-6' X 4-6'       | 2-5 YRS          | A      |  |
|                              | DIANELLA REVOLUTA 'LIL REV'       | LIL REV FLAX LILY   | 1 GAL @ 18" O.C. | 60   | L       | 1-2' X 2-3'       | 2-5 YRS          | A      |  |
|                              | WESTRINGIA FRUTICOSA 'BLUE GEM'   | BLUE GEM WESTRINGIA | 5 GAL @ 3' O.C.  | 32   | L       | 5-7' X 6-8'       | 5-7 YRS          | A      |  |
|                              | ALOE STRIATA                      | CORAL ALOE          | 1 GAL @ 18" O.C. | 39   | L       | 18" X 1-2'        | 1-3 YRS          | A      |  |
|                              | GAURA LINDHEIMERI 'SISKIYOU PINK' | SISKIYOU PINK GAURA | 5 GAL @ 5' O.C.  | 35   | L       | 2-3' X 2-3'       | 3-6 YRS          | A      |  |
|                              | LANTANA SELLOWIANA 'WHITE'        | TRAILING LANTANA    | 5 GAL @ 5' O.C.  | 8    | L       | 2' X 10'          | 1-3 YRS          | A      |  |
| TREES                        |                                   |                     |                  |      |         |                   |                  |        |  |
|                              | MELALEUCA QUINQUENERVIA MULTI     | PAPER BARK TREE     | 24" BOX          | 2    | L       | 20'X15'           | 10-15 YRS        | B      |  |

TREE REQUIREMENT

1 TREE PER 500 SF OF FRONT YARD LANDSCAPE AREA.

TOTAL LANDSCAPE AREA (FRONT YARD) = 311 SF

TREES REQUIRED = 1

TREES PROVIDED = 1


ROOF OPEN SPACE AREA = 1,495 SF

LANDSCAPE AREA ON ROOF REQUIRED (25%) = 373.75 SF



LANDSCAPE AREA ON ROOF PROVIDED = 426 SF

| ROOF LEVEL PLANTING LEGEND |                            |                              |                  |      |         |                   |                  |        |  |
|----------------------------|----------------------------|------------------------------|------------------|------|---------|-------------------|------------------|--------|--|
| SYMBOL                     | DESCRIPTION                |                              | SIZE/ SPACING    | QTY. | WU/COLS | MATURE SIZE (HxW) | TIME TO MATURITY | HYDROZ |  |
| SHRUBS                     |                            |                              |                  |      |         |                   |                  |        |  |
|                            | PHORMIUM 'PINK STRIPE'     | PINK STRIPE NEW ZEALAND FLAX | 5 GAL @ 3' O.C.  | 28   | L       | 4-6' X 4-5'       | 2-5 YRS          | A      |  |
|                            | ALOE STRIATA               | CORAL ALOE                   | 1 GAL @ 18" O.C. | 71   | L       | 18" X 1-2'        | 1-3 YRS          | A      |  |
|                            | GRAPTOPETALUM PARAGUAYENSE | GHOST PLANT                  | 1 GAL @ 18" O.C. | 40   | L       | 1-2' X 2-3'       | 3-5 YRS          | A      |  |
| TREES                      |                            |                              |                  |      |         |                   |                  |        |  |
|                            | CERCIS OCCIDENTALIS        | WESTERN REDBUD               | 24" BOX          | 7    | L       | 10-20' X 10-20'   | 10-15 YRS        | B      |  |

NOTE ALL PLANTERS AVAILABLE THROUGH THE CHANDLER COMPANY (714)-979-4212. COLOR: STATUARY BRONZE, FINISH: SMOOTH DETAILS FOR PLANTERS LOCATED ON SHEET LP-2 SHRUBS AND/OR TREES SHALL BE CONTAINED WITHIN PERMANENT PLANTERS AT LEAST 30" IN DEPTH AND LAWN OR GROUND COVER SHALL BE AT LEAST 12" IN DEPTH.

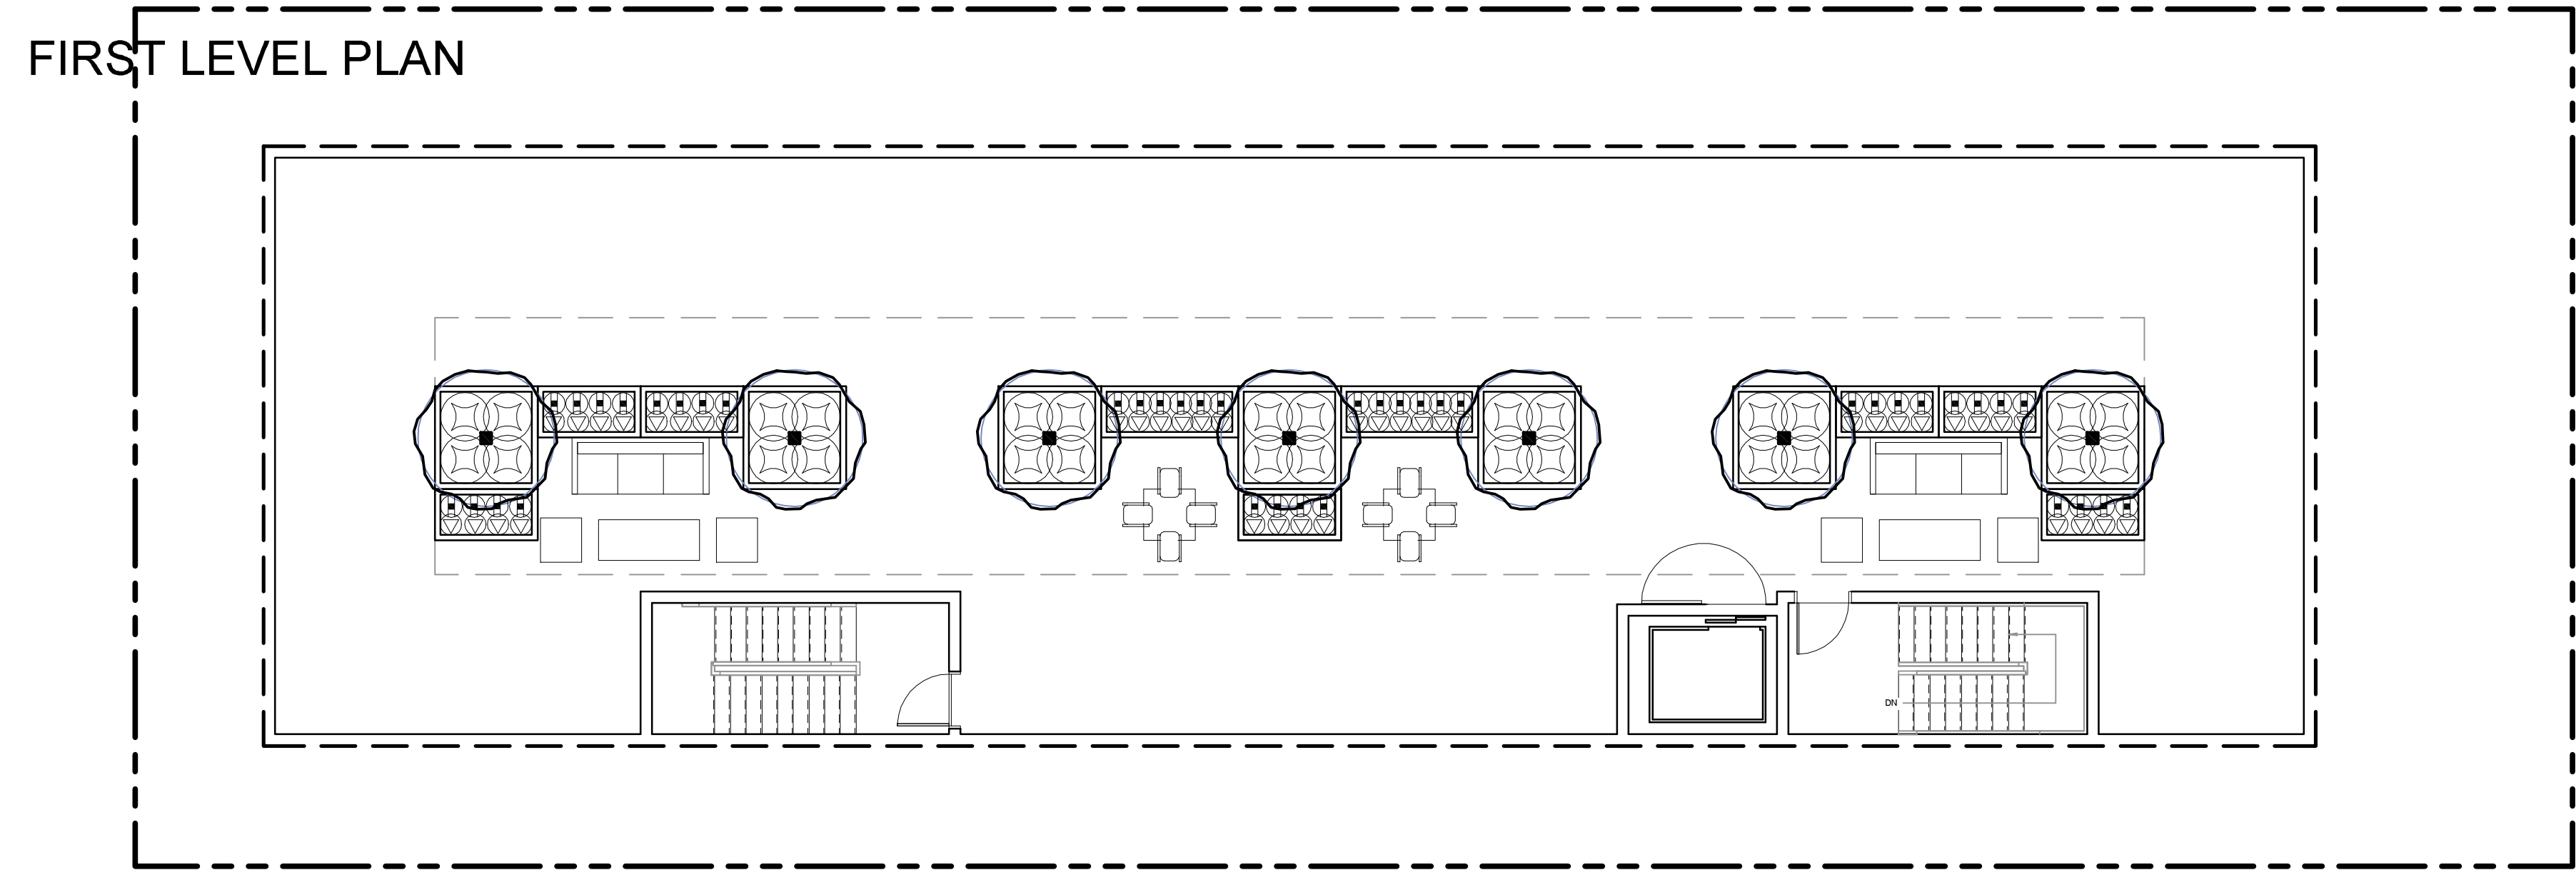

ROOF LEVEL PLAN

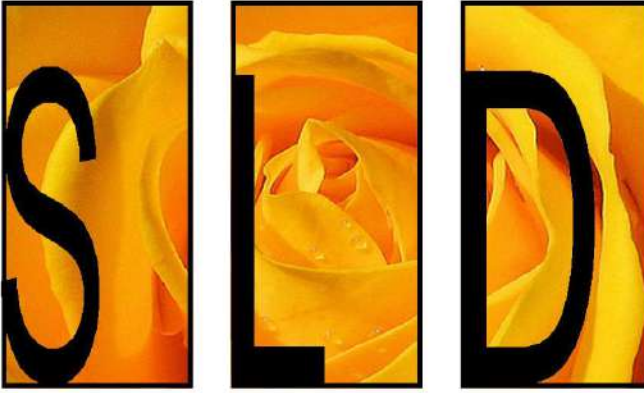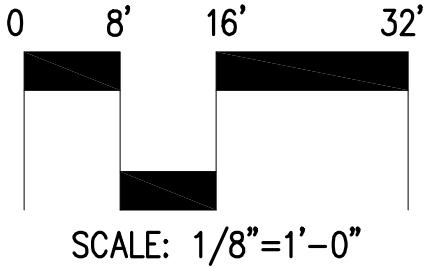

SAVAGE LAND DESIGN  
LANDSCAPE ARCHITECTURE • LAND PLANNING • DESIGN

680 Langsdorf Dr, Suite 202B, Fullerton, CA 92831  
P: 714-878-0335  
Email: savagelanddesign@att.net

NEW APARTMENT COMPLEX  
12761 CASWELL AVE  
LOS ANGELES, CA 90066

|     |                |
|-----|----------------|
| No. | Revision/Issue |
|-----|----------------|



PLANTING  
PLAN

|       |          |       |
|-------|----------|-------|
| Date  | 07-30-21 | Sheet |
| Scale |          | LP-1  |
| Sheet | 7 of 9   |       |



WALLACE LABORATORIES, LLC

365 Coral Circle  
El Segundo, CA 90245  
phone (310) 615-0116 fax (310) 640-6863

June 24, 2021

Michael Savage, savagelanddesign@att.net  
Michael Savage Land Design  
680 Langsdorf Drive, Suite 202B  
Fullerton, CA 92831

RE: Soil Management Report  
12761 Caswell Ave.  
Our ID No. 21-174-07, received June 22, 2021

Dear Mike,

The pH is acidic at 6.33. Salinity is modestly high at 3.88 millimho/cm. Chloride is 526 parts per million in the saturation extract.

Nitrogen, phosphorus, potassium, magnesium, iron, manganese, zinc and copper are high. Sulfur is modest. Sodium is modest. SAR (sodium adsorption ratio) is 1.8. Plant-available lead is moderate.

The texture is loam. Based on the non-gravel fraction, it contains 43.4% sand, 32.7% silt and 23.9% clay. The gravel content is 14.7%.

Soil organic matter is good at 7.69% on a dry weight basis. The carbon:nitrogen ratio is good at 10.0.

The estimated rate of water percolation based on Soil Water Characteristics version 6.02.74 model developed by Keith Saxton of the USDA is moderate at 0.92 inches per hour for normal soil compaction. The model is based on the soil texture, percent gravel and percent soil organic matter.

Recommendations

Irrigate deeply initially. Reduce salinity to less than 3 millimho/cm. Lower chloride to less than 150 parts per million in the saturation extract for salt-sensitive plants.

For site maintenance, apply calcium nitrate (15.5-0-0) at 6 pounds per 1,000 square feet about once per quarter. Nitrogen is not currently needed.

Monitor the site with periodic soil and leaf tissue testing. Adjust the maintenance program as needed.

Sincerely,

Garn A. Wallace, Ph. D.  
GAW:n


Soil Analyses   Plant Analyses   Water Analyses

| WALLACE LABS   | SOILS REPORT                                   | Print Date                         | Jun. 23, 2021     |
|---|------------------------------------------------|------------------------------------|-------------------|
| 365 Coral Circle   | Location                                       | 8315-8319 Greenleaf Ave            |                   |
| El Segundo, CA 90245   | Requester                                      | Michael Savage, Savage Land Design |                   |
| (310) 615-0116   | graphic interpretation: *                      | very low, ** low, *** moderate     |                   |
| ammonium bicarbonate/DTPA   |                                                | **** high, ***** very high         |                   |
| extractable - mg/kg soil   | Sample ID Number                               | 21-174-08                          |                   |
| Interpretation of data   | Sample Description                             | Soil Sample Received 06/22/2021    |                   |
| low medium high   | elements                                       | graphic                            |                   |
| 0 - 7 8-15 over 15   | phosphorus                                     | 9.32 ***                           |                   |
| 0-60 60 -120 121-180   | potassium                                      | 502.24 *****                       |                   |
| 0 - 4 4 - 10 over 10   | iron                                           | 5.11 ***                           |                   |
| 0- 0.5 0.6- 1 over 1   | manganese                                      | 1.77 *****                         |                   |
| 0 - 1 1 - 1.5 over 1.5   | zinc                                           | 29.15 *****                        |                   |
| 0- 0.2 0.3- 0.5 over 0.5   | copper                                         | 14.46 *****                        |                   |
| 0- 0.2 0.2- 0.5 over 1   | boron                                          | 0.20 ***                           |                   |
|   | calcium                                        | 405.20 *****                       |                   |
|   | magnesium                                      | 150.71 *****                       |                   |
|   | sodium                                         | 32.73 *                            |                   |
|   | sulfur                                         | 8.97 *                             |                   |
|   | molybdenum                                     | 0.17 *****                         |                   |
|   | nickel                                         | 3.14 **                            |                   |
| The following trace elements may be toxic   | aluminum                                       | n d *                              |                   |
| The degree of toxicity depends upon the pH of the soil, soil texture, organic matter, and the concentrations of the individual elements as well as to their interactions. | arsenic                                        | 2.60 *****                         |                   |
|   | barium                                         | 1.03 *                             |                   |
|   | cadmium                                        | 1.39 **                            |                   |
|   | chromium                                       | n d *                              |                   |
|   | cobalt                                         | 0.02 *                             |                   |
|   | lead                                           | 8.45 ***                           |                   |
|   | lithium                                        | 0.24 *                             |                   |
|   | mercury                                        | n d *                              |                   |
|   | selenium                                       | n d *                              |                   |
|   | silver                                         | n d *                              |                   |
|   | strontium                                      | 1.23 *                             |                   |
|   | tin                                            | n d *                              |                   |
|   | vanadium                                       | 0.77 *                             |                   |
|   |                                                |                                    |                   |
|   | Saturation Extract                             |                                    |                   |
|   | pH value                                       | 7.22 ***                           |                   |
|   | ECe (milli-mho/cm)                             | 0.40 **                            |                   |
|   |                                                |                                    | millieq/l         |
|   | calcium                                        | 48.9                               | 2.4               |
|   | magnesium                                      | 7.4                                | 0.6               |
|   | sodium                                         | 11.7                               | 0.5               |
|   | potassium                                      | 14.5                               | 0.4               |
|   | cation sum                                     |                                    | 3.9               |
|   | chloride                                       | 28                                 | 0.8               |
|   | nitrate as N                                   | 19                                 | 1.4               |
|   | phosphorus as P                                | 0.6                                | 0.0               |
|   | sulfate as S                                   | 10.8                               | 0.7               |
|   | anion sum                                      |                                    | 2.9               |
|   | boron as B                                     | 0.34 **                            |                   |
|   | SAR                                            | 0.4 *                              |                   |
|   | est. gypsum requirement-lbs./1,000 square feet | 6                                  |                   |
|   | calculated percolation rate inches/hour        | 0.16                               |                   |
|   | soil texture                                   |                                    | gravel > 2 mm     |
|   | sand                                           | 17.0%                              | 0.3%              |
|   | silt                                           | 39.9%                              | gravel > 1/4 inch |
|   | clay                                           | 43.1%                              | 0.0%              |
|   | lime (calcium carbonate)                       | no                                 | gravel > 1/2 inch |
|   | Total nitrogen                                 | 0.166%                             | 0.0%              |
|   | Total organic carbon                           | 1.638%                             |                   |
|   | carbon:nitrogen ratio                          | 9.9                                |                   |
|   | organic matter based on carbon                 | 3.28%                              |                   |
|   | moisture content of soil                       | 10.1%                              |                   |
|   | half saturation percentage                     | 32.5%                              |                   |

Elements are expressed as mg/kg dry soil or mg/l for saturation extract.

pH and ECe are measured in a saturation paste extract. nd means not detected.

Analytical data determined on soil fraction passing a 2 mm sieve.

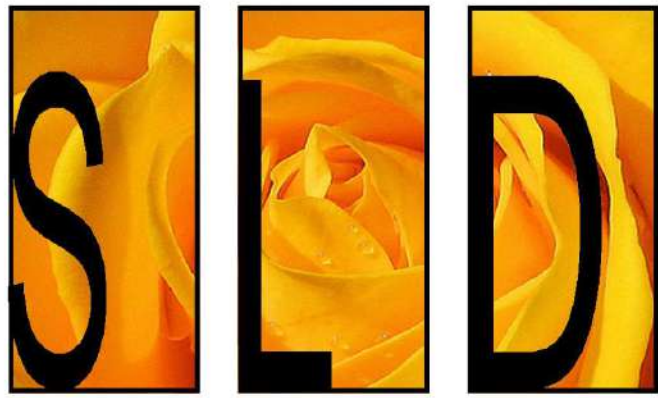

SAVAGE LAND DESIGN  
LANDSCAPE ARCHITECTURE • LAND PLANNING • DESIGN

680 Langsdorf Dr, Suite 202B, Fullerton, CA 92831  
P: 714-878-0335  
Email: savagelanddesign@att.net

NEW APARTMENT COMPLEX  
12761 CASWELL AVE  
LOS ANGELES, CA 90066

|     |                |  |
|-----|----------------|--|
|     |                |  |
| No. | Revision/Issue |  |



SOIL  
MANAGEMENT  
REPORT

|       |          |       |
|-------|----------|-------|
| Date  | 07-30-21 | Sheet |
| Scale |          | SM-1  |
| Sheet | 9 of 9   |       |