


**MARIANNE FROSTIG CENTER
FOR EDUCATIONAL THERAPY**

LOUMA G CAMPUS
Conversion Project

3655 S. Centinela Avenue

CPC-2025-4636-CU3

VICINITY MAP

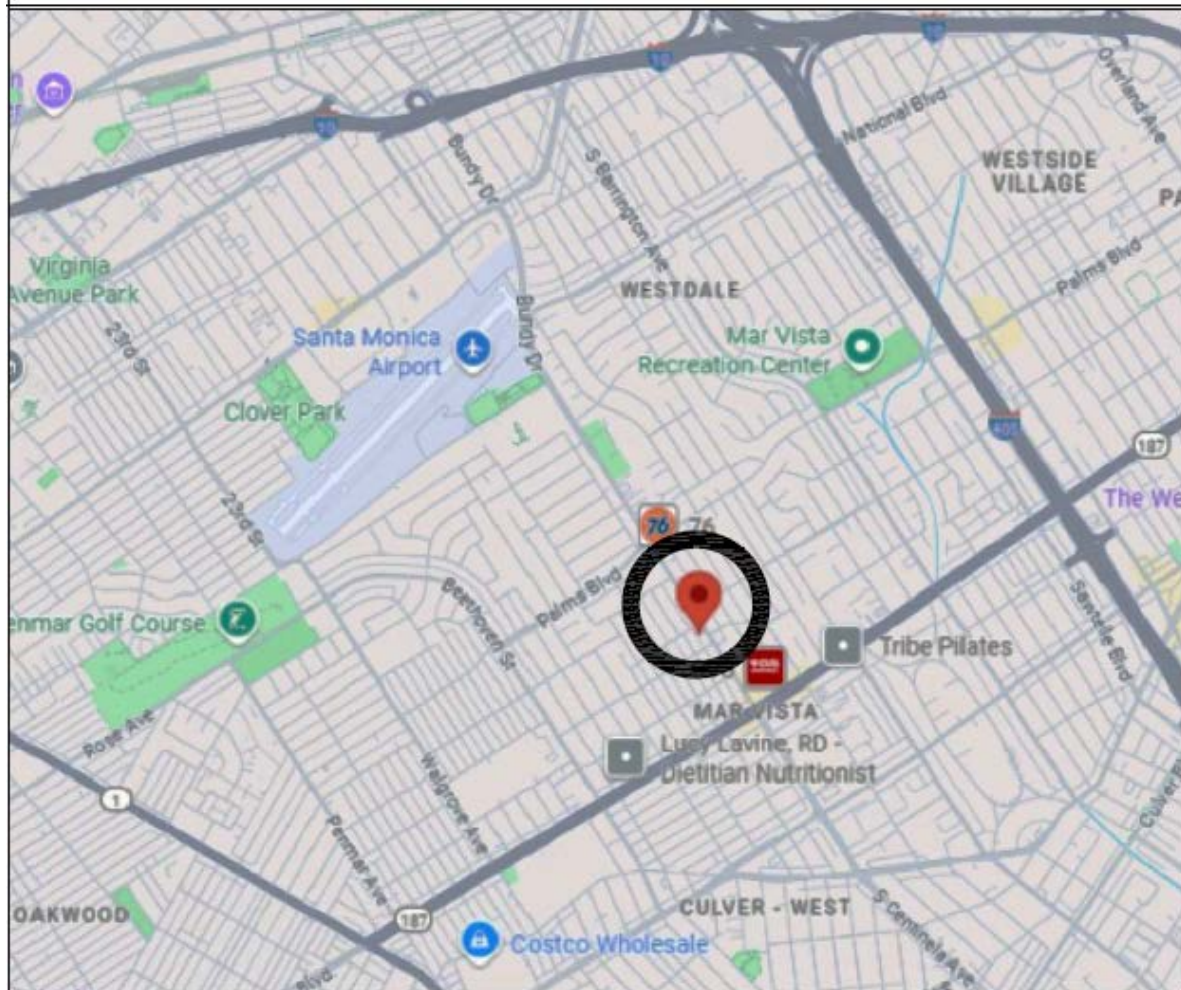



SPACELAB+

181 Ramona Place
Pasadena, CA 91107
t 323.646.1426
claudia@spacelabplus.com

**FROSTIG SCHOOL
RENOVATION**

3655 Centinela Ave
Los Angeles, CA 90066

OWNER
The Marianne Frostig Center for
Educational Therapy
971 N. Altadena Dr
Pasadena, CA 91107




[illegible]

These drawings, specifications, ideas, designs, and arrangements presented hereby are and shall remain the property of Spacot, Inc. No part thereof shall be copied, disclosed to others or used in connection with any work or project other than the specific project for which they were prepared and developed without the written consent of Spacot, Inc. All contact with these drawings or specifications shall constitute conclusive evidence of acceptance of these conditions.

SITE PHOTOS

T1.20



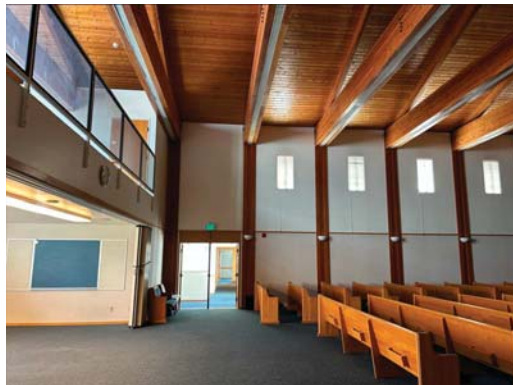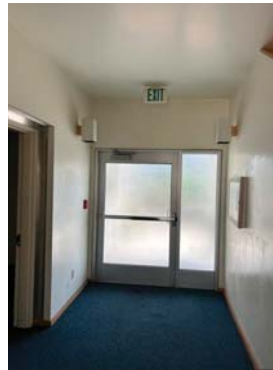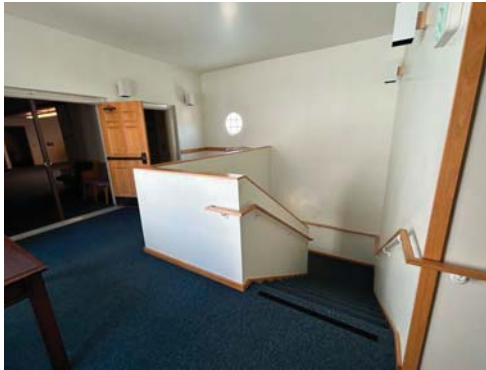

SPACELAB+

181 Ramona Place
Pasadena, CA 91107
t 323.646.1426
claudia@spacelabplus.com

**FROSTIG SCHOOL
RENOVATION**

3655 Centinela Ave
Los Angeles, CA 90066

OWNER
The Marianne Frostig Center for
Educational Therapy
971 N. Altadena Dr
Pasadena, CA 91107

08/15/25	CUP SUBMISSION
11/06/25	CUP RE-SUBMISSION

1111

These drawings, specifications, ideas, designs, and arrangements presented hereby are and shall remain the property of SpaceLab. No part thereof shall be copied, disclosed to others or used in connection with any work or project other than the specific project for which they were prepared and developed without the written consent of SpaceLab. Visual contact with these drawings or specifications shall constitute conclusive evidence of acceptance of these restrictions.

shop
proje
dev
two
acc

Sheet Number	Sheet Title
1	INTRODUCTION
2	GENERAL INFORMATION
3	DESIGN REQUIREMENTS
4	ANALYSIS
5	DESIGN DETAILS
6	CONSTRUCTION DETAILS
7	MAINTENANCE AND REPAIRS
8	CONCLUSION
9	APPENDICES
10	REFERENCES
11	INDEX
12	REVISIONS
13	NOTES
14	FIGURES
15	TABLES
16	FORMS
17	PHOTOS
18	VIDEO
19	AUDIO
20	SOFTWARE
21	APPENDIX A
22	APPENDIX B
23	APPENDIX C
24	APPENDIX D
25	APPENDIX E
26	APPENDIX F
27	APPENDIX G
28	APPENDIX H
29	APPENDIX I
30	APPENDIX J
31	APPENDIX K
32	APPENDIX L
33	APPENDIX M
34	APPENDIX N
35	APPENDIX O
36	APPENDIX P
37	APPENDIX Q
38	APPENDIX R
39	APPENDIX S
40	APPENDIX T
41	APPENDIX U
42	APPENDIX V
43	APPENDIX W
44	APPENDIX X
45	APPENDIX Y
46	APPENDIX Z
47	APPENDIX AA
48	APPENDIX AB
49	APPENDIX AC
50	APPENDIX AD
51	APPENDIX AE
52	APPENDIX AF
53	APPENDIX AG
54	APPENDIX AH
55	APPENDIX AI
56	APPENDIX AJ
57	APPENDIX AK
58	APPENDIX AL
59	APPENDIX AM
60	APPENDIX AN
61	APPENDIX AO
62	APPENDIX AP
63	APPENDIX AQ
64	APPENDIX AR
65	APPENDIX AS
66	APPENDIX AT
67	APPENDIX AU
68	APPENDIX AV
69	APPENDIX AW
70	APPENDIX AX
71	APPENDIX AY
72	APPENDIX AZ
73	APPENDIX BA
74	APPENDIX BB
75	APPENDIX BC
76	APPENDIX BD
77	APPENDIX BE
78	APPENDIX BF
79	APPENDIX BG
80	APPENDIX BH
81	APPENDIX BI
82	APPENDIX BJ
83	APPENDIX BK
84	APPENDIX BL
85	APPENDIX BM
86	APPENDIX BN
87	APPENDIX BO
88	APPENDIX BP
89	APPENDIX BQ
90	APPENDIX BR
91	APPENDIX BS
92	APPENDIX BT
93	APPENDIX BU
94	APPENDIX BV
95	APPENDIX BW
96	APPENDIX BX
97	APPENDIX BY
98	APPENDIX BZ
99	APPENDIX CA
100	APPENDIX CB
101	APPENDIX CC
102	APPENDIX CD
103	APPENDIX CE
104	APPENDIX CF
105	APPENDIX CG
106	APPENDIX CH
107	APPENDIX CI
108	APPENDIX CJ
109	APPENDIX CK
110	APPENDIX CL
111	APPENDIX CM
112	APPENDIX CN
113	APPENDIX CO
114	APPENDIX CP
115	APPENDIX CQ
116	APPENDIX CR
117	APPENDIX CS
118	APPENDIX CT
119	APPENDIX CU
120	APPENDIX CV
121	APPENDIX CW
122	APPENDIX CX
123	APPENDIX CY
124	APPENDIX CZ
125	APPENDIX DA
126	APPENDIX DB
127	APPENDIX DC
128	APPENDIX DD
129	APPENDIX DE
130	APPENDIX DF
131	APPENDIX DG
132	APPENDIX DH
133	APPENDIX DI
134	APPENDIX DJ
135	APPENDIX DK
136	APPENDIX DL
137	APPENDIX DM
138	APPENDIX DN
139	APPENDIX DO
140	APPENDIX DP
141	APPENDIX DQ
142	APPENDIX DR
143	APPENDIX DS
144	APPENDIX DT
145	APPENDIX DU
146	APPENDIX DV
147	APPENDIX DW
148	APPENDIX DX
149	APPENDIX DY
150	APPENDIX DZ
151	APPENDIX EA
152	APPENDIX EB
153	APPENDIX EC
154	APPENDIX ED
155	APPENDIX EE
156	APPENDIX EF
157	APPENDIX EG
158	APPENDIX EH
159	APPENDIX EI
160	APPENDIX EJ
161	APPENDIX EK
1	


INTERIOR PHOTOS

T1.21

CLASSROOM

**FROSTIG SCHOOL
RENOVATION**

3655 Centinela Ave
Los Angeles, CA 90066

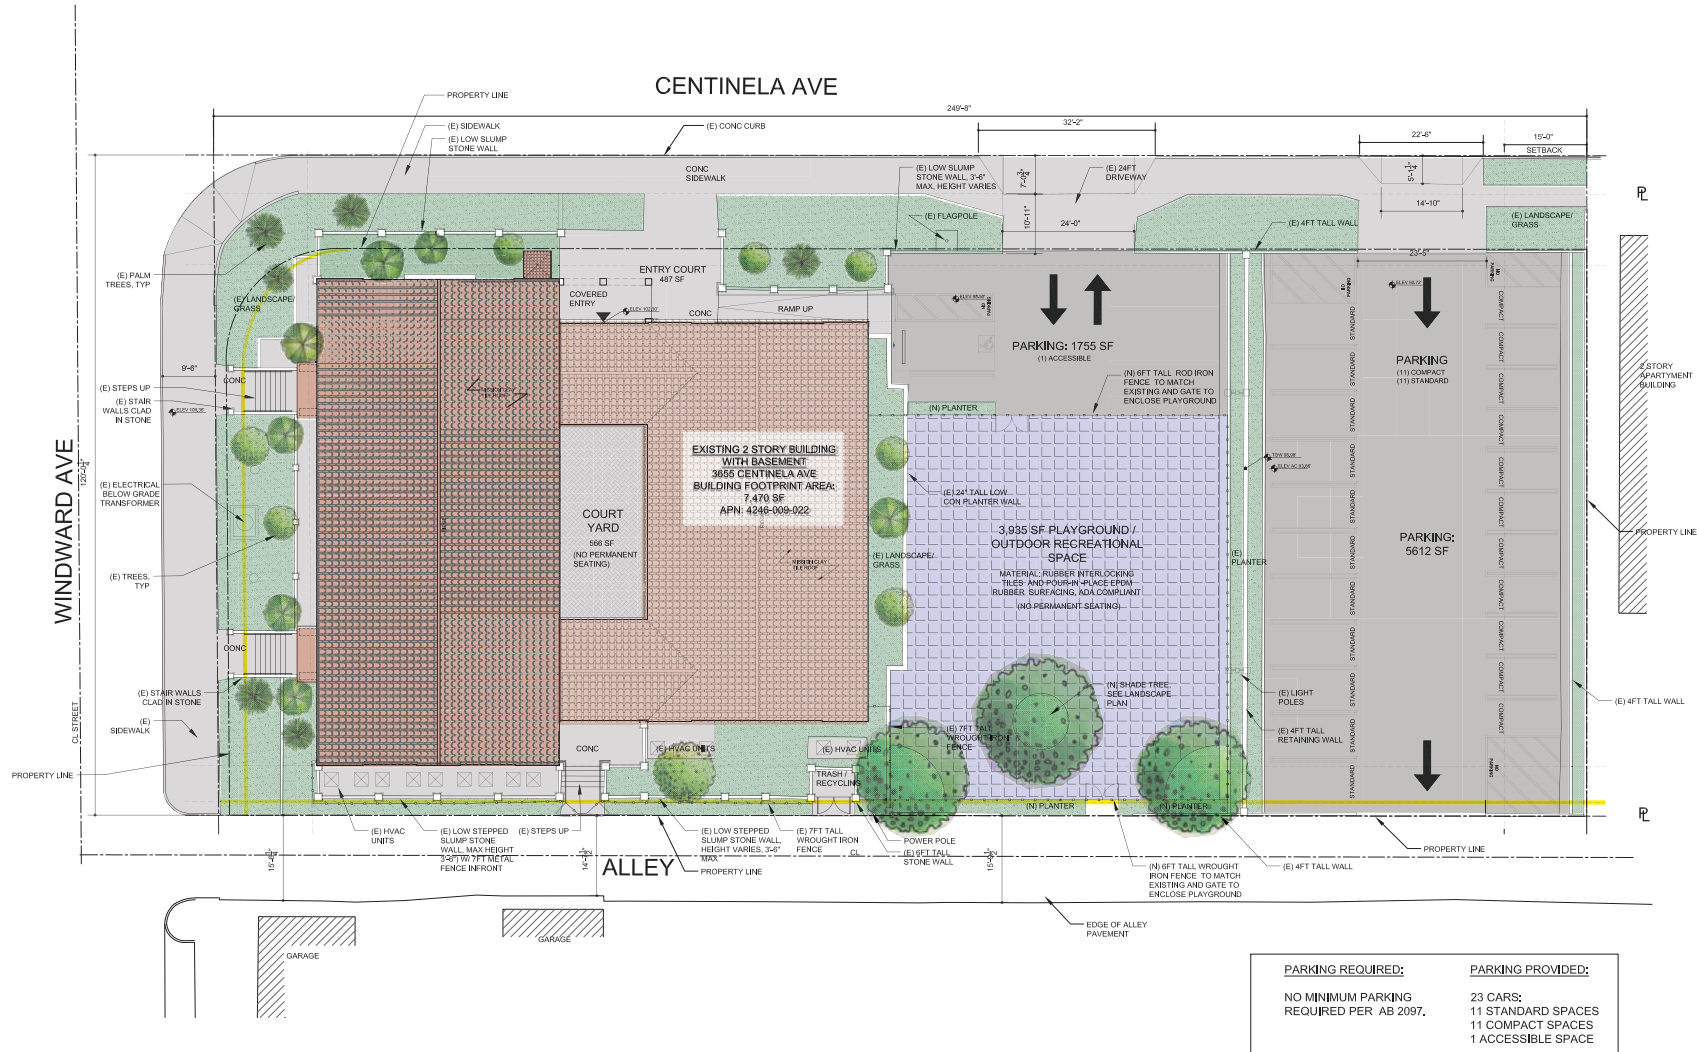

01 SITE PLAN
SCALE: 3/32"=1'-0"

OWNER
The Marianne Frostig Center for
Educational Therapy
971 N. Altadena Dr
Pasadena, CA 91107

08/15/25	CUP SUBMISSION
11/06/25	CUP RE-SUBMISSION
12/04/25	CUP RE-SUBMISSION

Revisions

Notes
These drawings, specifications, base, designs, and arrangements presented herein are not to be used for any other project or purpose without the written consent of the architect. The architect shall not be responsible for any errors or omissions in these drawings or specifications, or for any consequences arising from their use.

Sheet Title

SITE PLAN


Sheet Number

A1.00



**FROSTIG SCHOOL
RENOVATION**

3655 Centinela Ave
Los Angeles, CA 90066

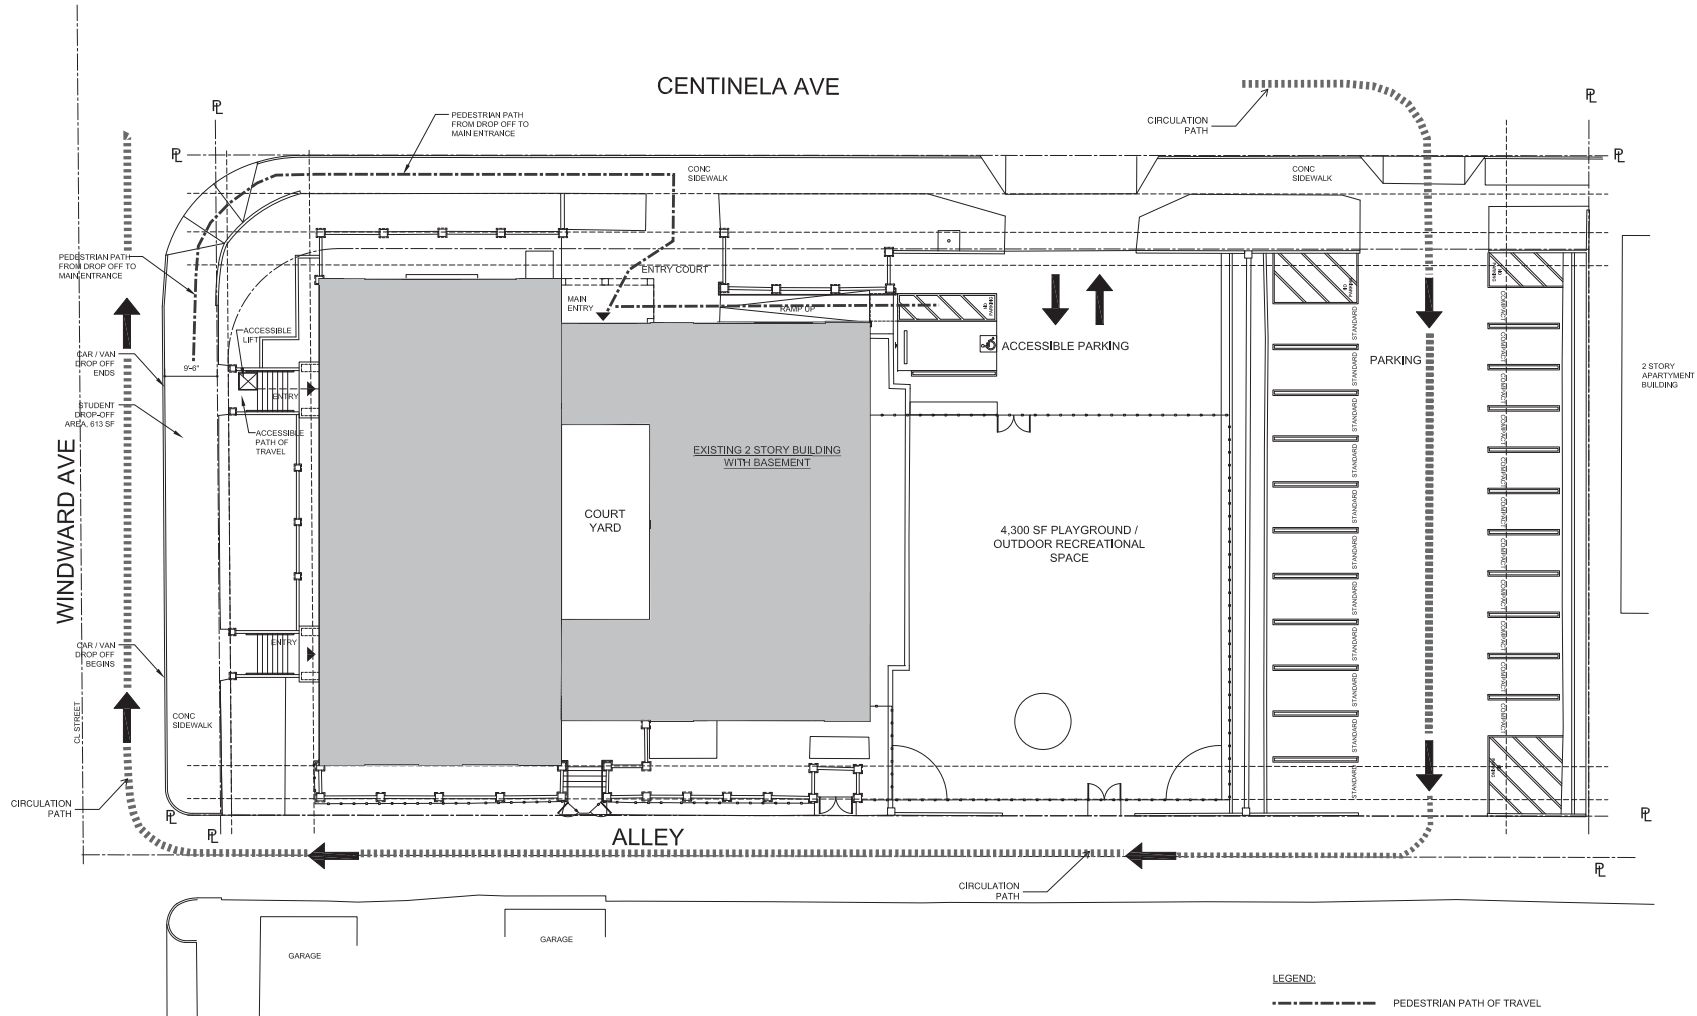

01 VEHICLE AND PEDESTRIAN CIRCULATION
SCALE: 3/32"=1'-0"

LEGEND:

- PEDESTRIAN PATH OF TRAVEL
- VEHICULAR TRAVEL

OWNER
The Marianne Frostig Center for
Educational Therapy
971 N. Altadena Dr
Pasadena, CA 91107

08/15/25	CUP SUBMISSION
11/06/25	CUP RE-SUBMISSION
12/04/25	CUP RE-SUBMISSION

Revisions

Notes
These drawings, specifications, base designs, and arrangements presented herein are not to be used for any other project, nor should they be used for any other project without the written consent of the architect. The architect shall not be responsible for any errors or omissions in these drawings or specifications, nor for any delays or interruptions in their completion.

**VEHICLE AND
PEDESTRIAN
CIRCULATION**


Sheet Number

A1.11



**FROSTIG SCHOOL
RENOVATION**

3655 Centinela Ave
Los Angeles, CA 90066

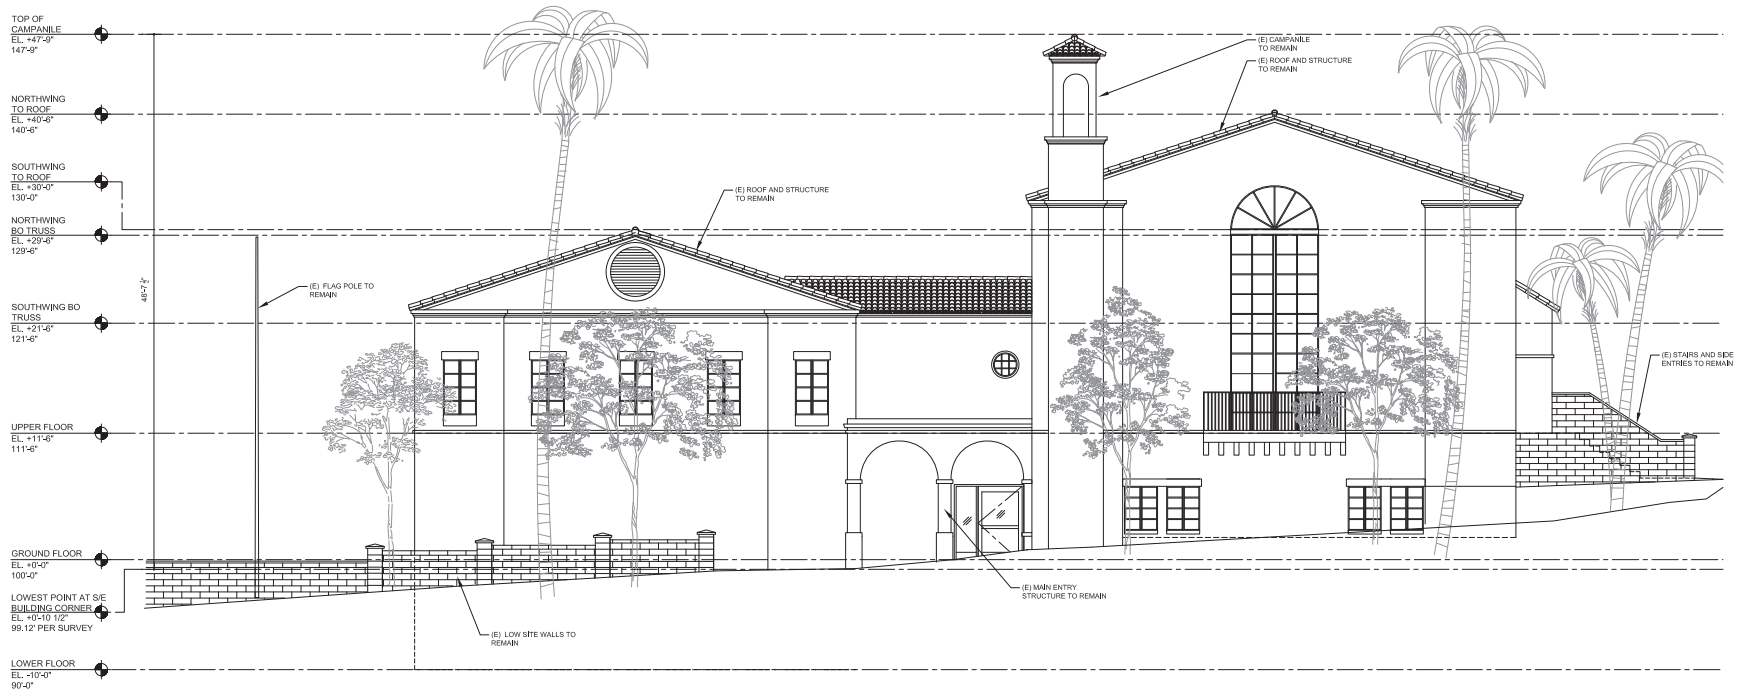

01 EAST ELEVATION - MAIN ENTRY FACADE
SCALE: 3/16"=1'-0"

NO CHANGES TO EXTERIOR OF BUILDING AND FOOTPRINT. ALL TI IMPROVEMENTS ARE INTERIOR REMODEL ONLY.

OWNER
The Marianne Frostig Center for
Educational Therapy
971 N. Altadena Dr
Pasadena, CA 91107

08/15/25	CUP SUBMISSION
11/06/25	CUP RE-SUBMISSION
12/04/25	CUP RE-SUBMISSION

Revisions

Notes
These drawings, specifications, base designs, and arrangements presented herein are not to be used for the purpose of construction. No part of these drawings shall be used for construction without the written consent of the architect. The architect shall not be responsible for any errors or omissions in these drawings or specifications, and shall not be responsible for any construction or other work not shown or indicated on these drawings.


Sheet Title
Sheet Number

ELEVATIONS

A3.10

FROSTIG SCHOOL
RENOVATION

3655 Centinela Ave
Los Angeles, CA 90066

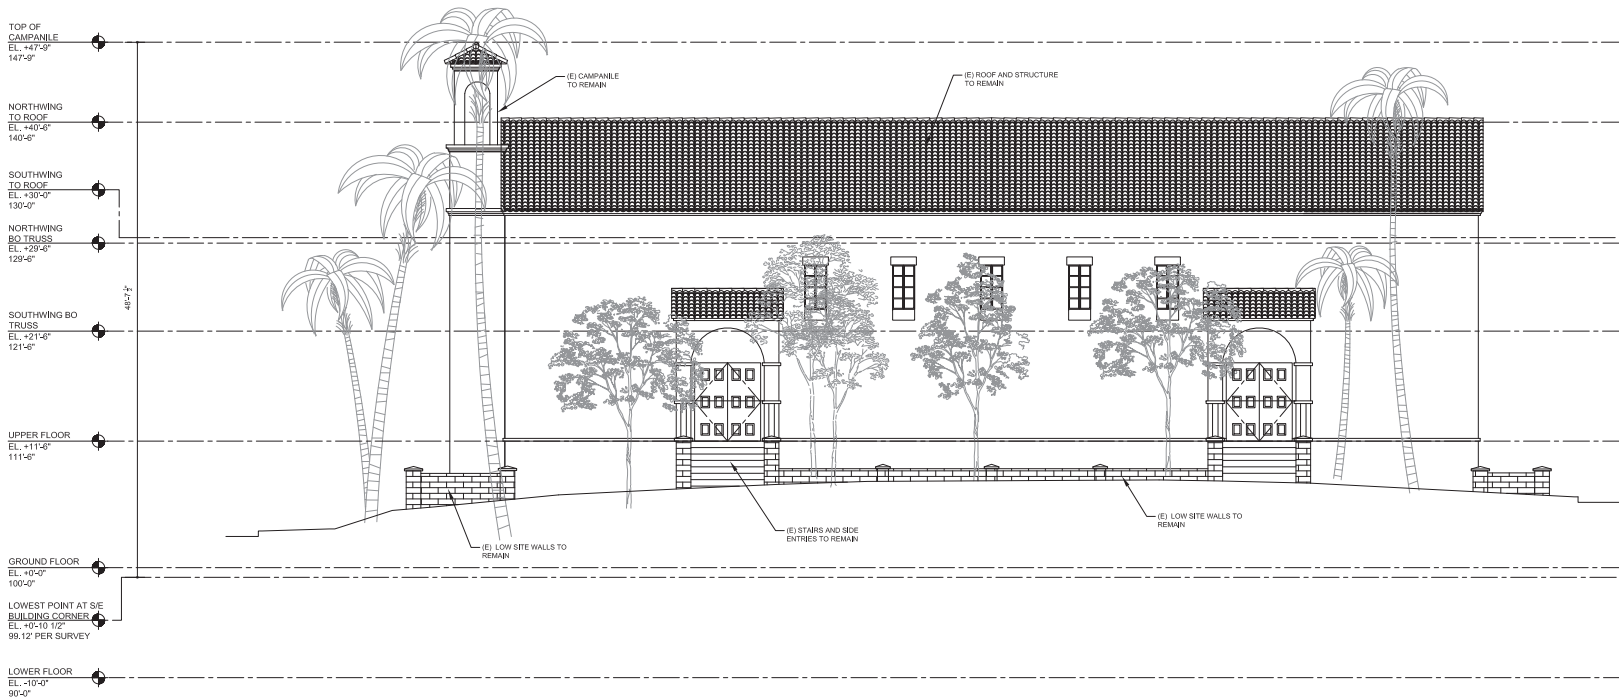

01 NORTH ELEVATION - WINDWARD FACADE
SCALE: 3/16"=1'-0"

NO CHANGES TO EXTERIOR OF BUILDING AND
FOOTPRINT. ALL TI IMPROVEMENTS ARE
INTERIOR REMODEL ONLY.

OWNER
The Marianne Frostig Center for
Educational Therapy
971 N. Altadena Dr
Pasadena, CA 91107

08/15/25	CUP SUBMISSION
11/06/25	CUP RE-SUBMISSION
12/04/25	CUP RE-SUBMISSION

Revisions

Notes
These drawings, specifications, base conditions, and arrangements presented herein are not to be construed as a warranty, representation, or guarantee of any kind, but are to be used as a guide only. The user assumes all responsibility for the accuracy and completeness of the information presented herein. The user shall be responsible for obtaining all necessary permits and approvals from the appropriate authorities. The user shall be responsible for obtaining all necessary information from the appropriate authorities. The user shall be responsible for obtaining all necessary information from the appropriate authorities.

Sheet Title

ELEVATIONS

Sheet Number

A3.12



BLACK METAL FENCING WITH SHRUBS AND VINES



PLAYGROUND: RUBBER SURFACING- POURED IN PLACE



PLAYGROUND: RUBBER TILE

**FROSTIG SCHOOL
RENOVATION**

3655 Centinela Ave
Los Angeles, CA 90066

OWNER
The Marianne Frostig Center for
Educational Therapy
971 N. Altadena Dr
Pasadena, CA 91107

08/16/25	CUP SUBMISSION
11/06/25	CUP RE-SUBMISSION
12/04/25	CUP RE-SUBMISSION

Notes
These drawings, specifications, base designs, and arrangements presented herein are not to be used for any other project or purpose. No part of these drawings, specifications, base designs, and arrangements may be reproduced or transmitted in any form or by any means electronic or mechanical, including photocopying, recording, or by any information storage or retrieval system, without prior written permission from the author. The author assumes no responsibility for any errors or omissions in these drawings, specifications, base designs, and arrangements.

Sheet Title
SITE MATERIALS / FINISHES

Sheet Number
T1.30



Thank you for your time!